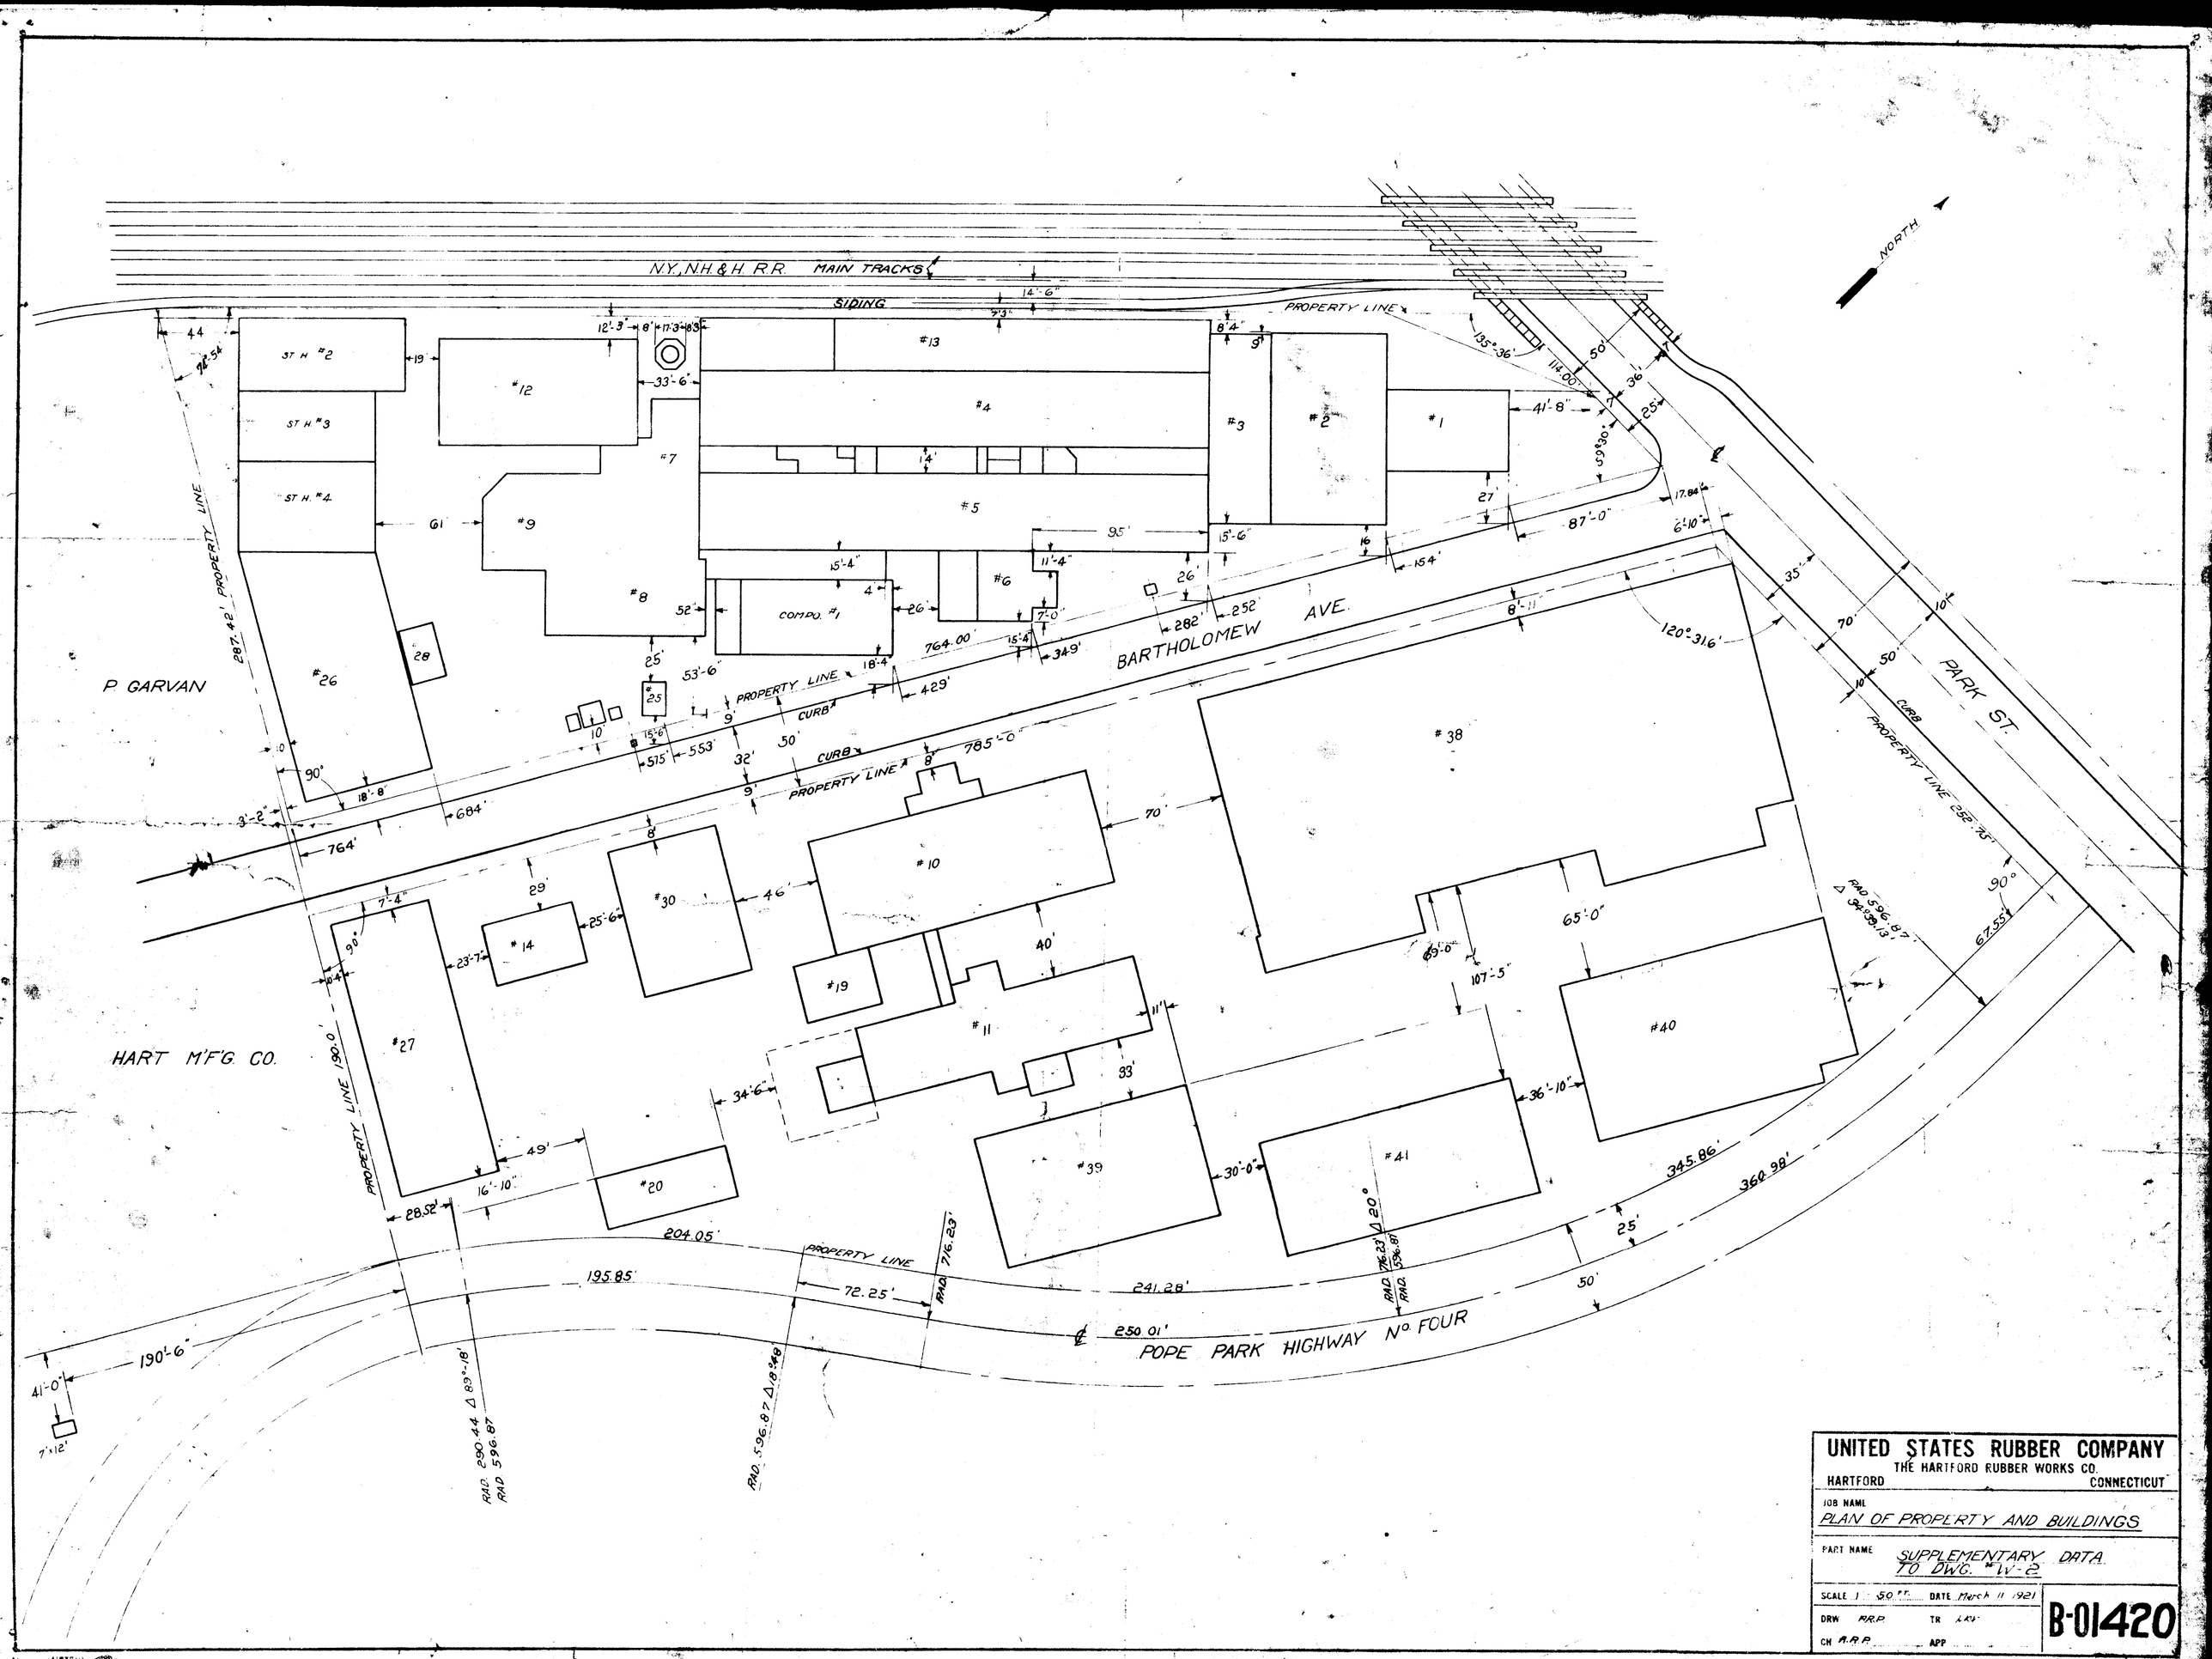

UNITED STATES RUBBER COMPANY
THE HARTFORD RUBBER WORKS CO.
HARTFORD CONNECTICUT

JOB NAME: PLAN OF PROPERTY AND BUILDINGS

PART NAME: SUPPLEMENTARY DATA TO DWG. #W-2

SCALE 1" = 50 FT. DATE March 11 1921

DRW R.R.P. TR K.R.V.

CH A.R.P. APP

B-01420