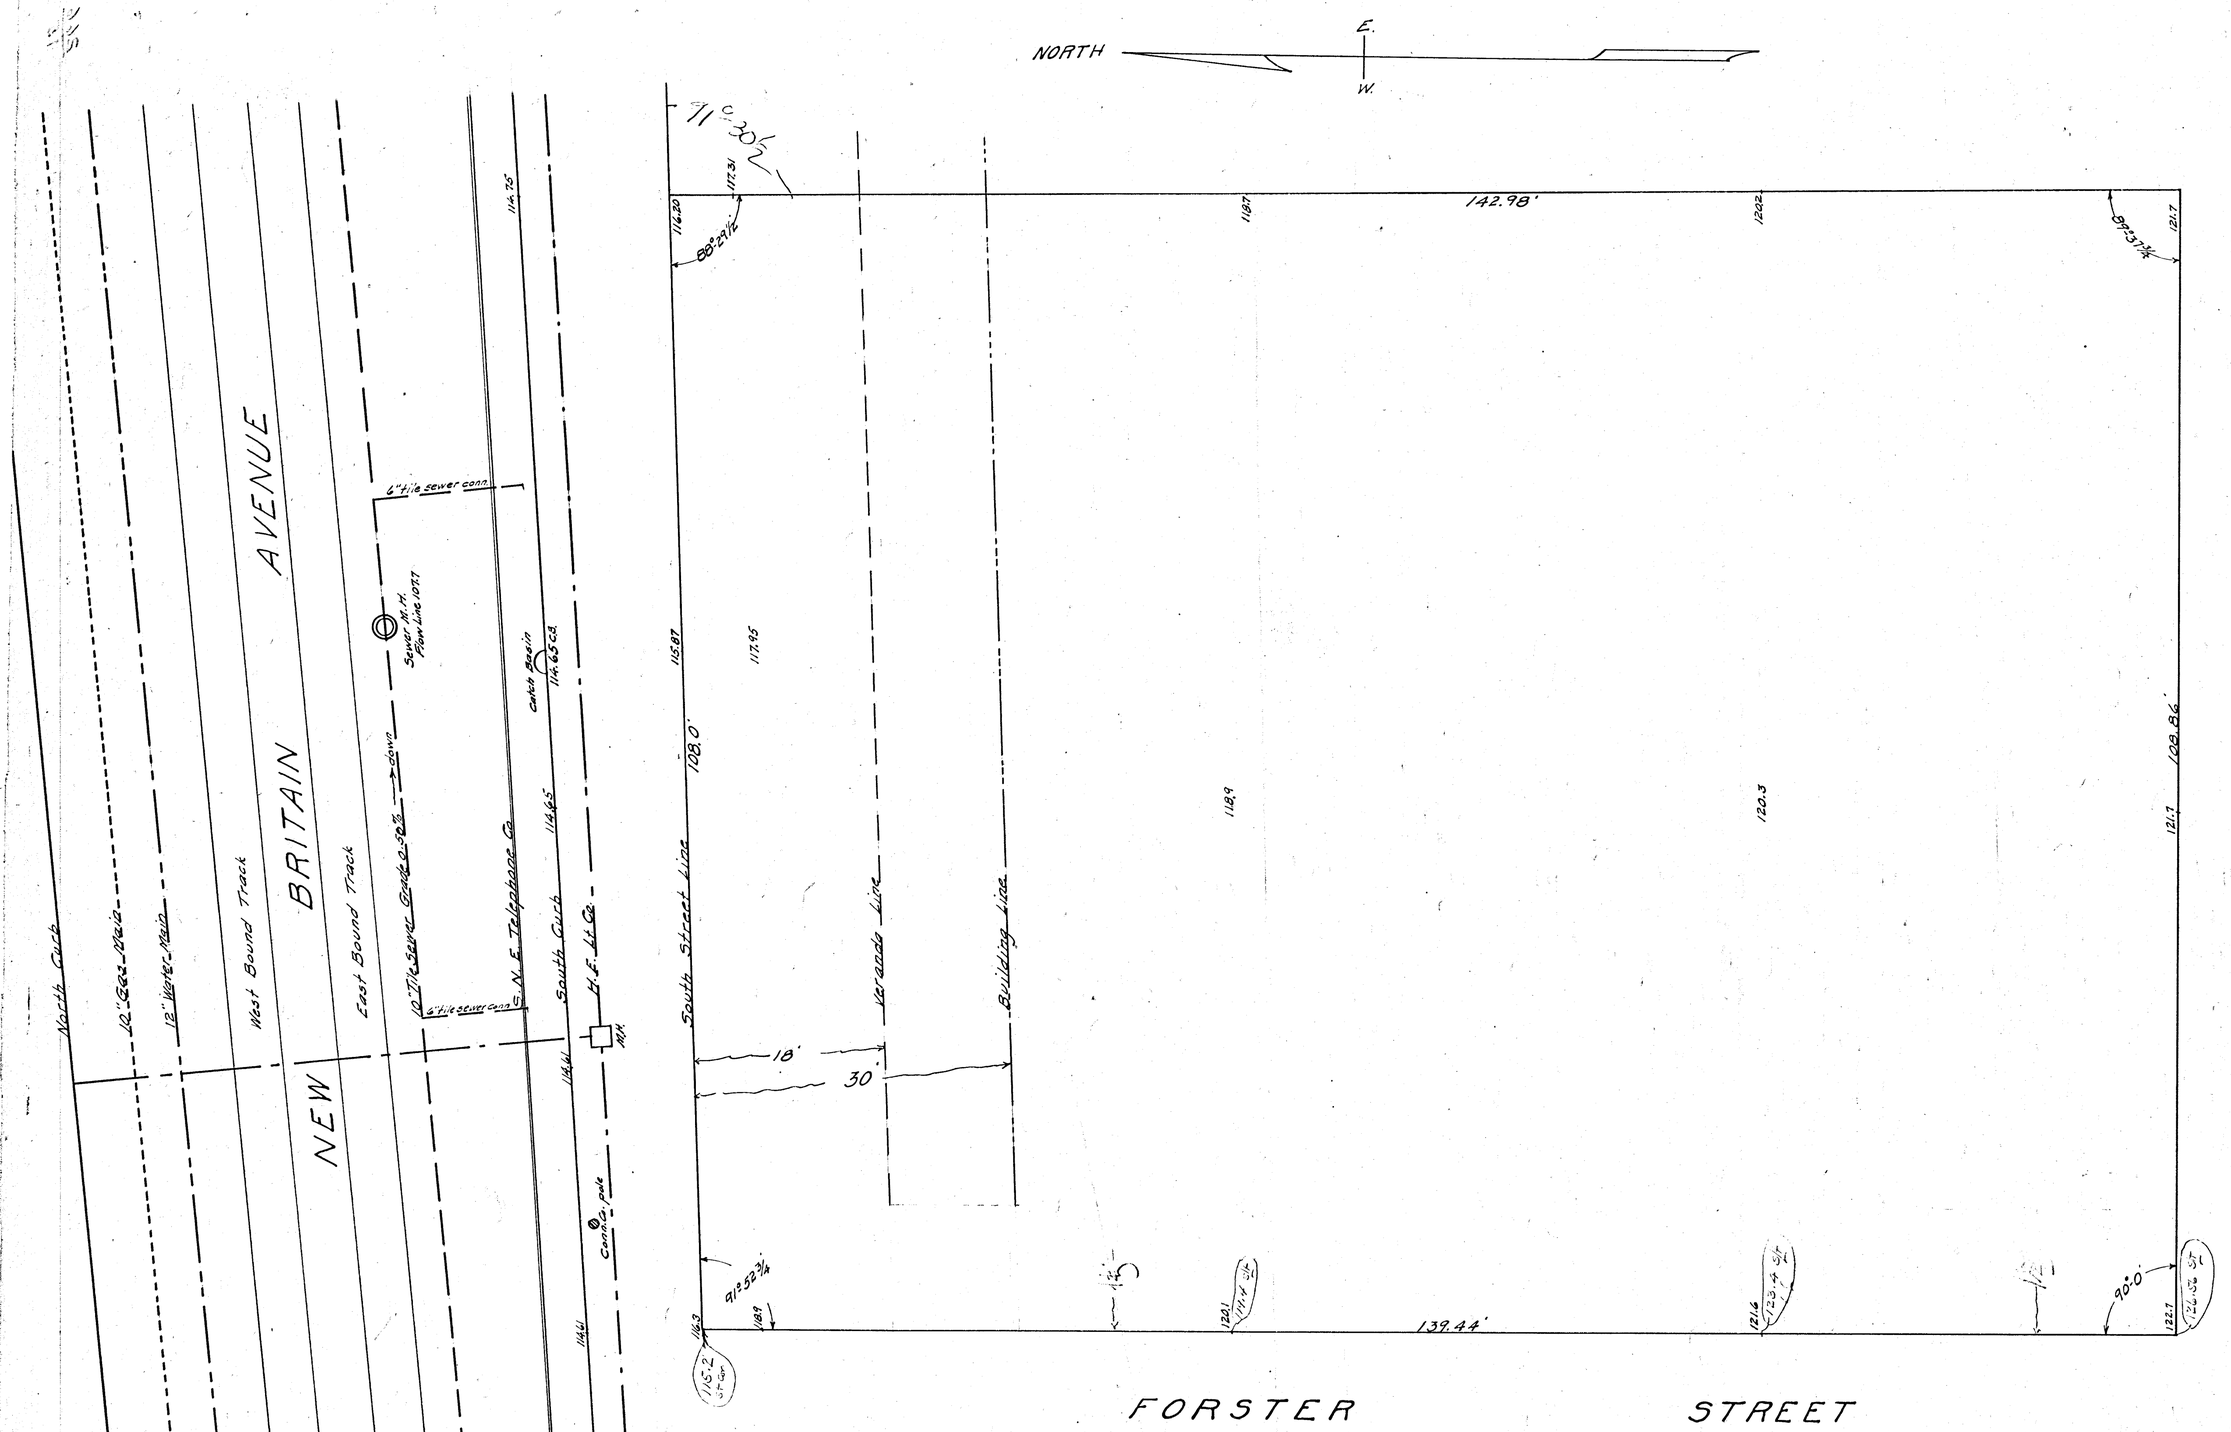

SITE FOR

PROPOSED ENGINE HOUSE

NEW BRITAIN AVE. AT FORSTER ST.

Scale 1 inch = 8 feet Jan. 1928

Note: Underground locations shown are approximate only and are not guaranteed.

B.M. El. 117.59 Bench Plate S.E. Cor. of bay on #638 New Britain Ave.

OFFICE OF CITY ENGINEER
HARTFORD CONN.
Jan 1928 06472
556 P.86
R.N. Clark