



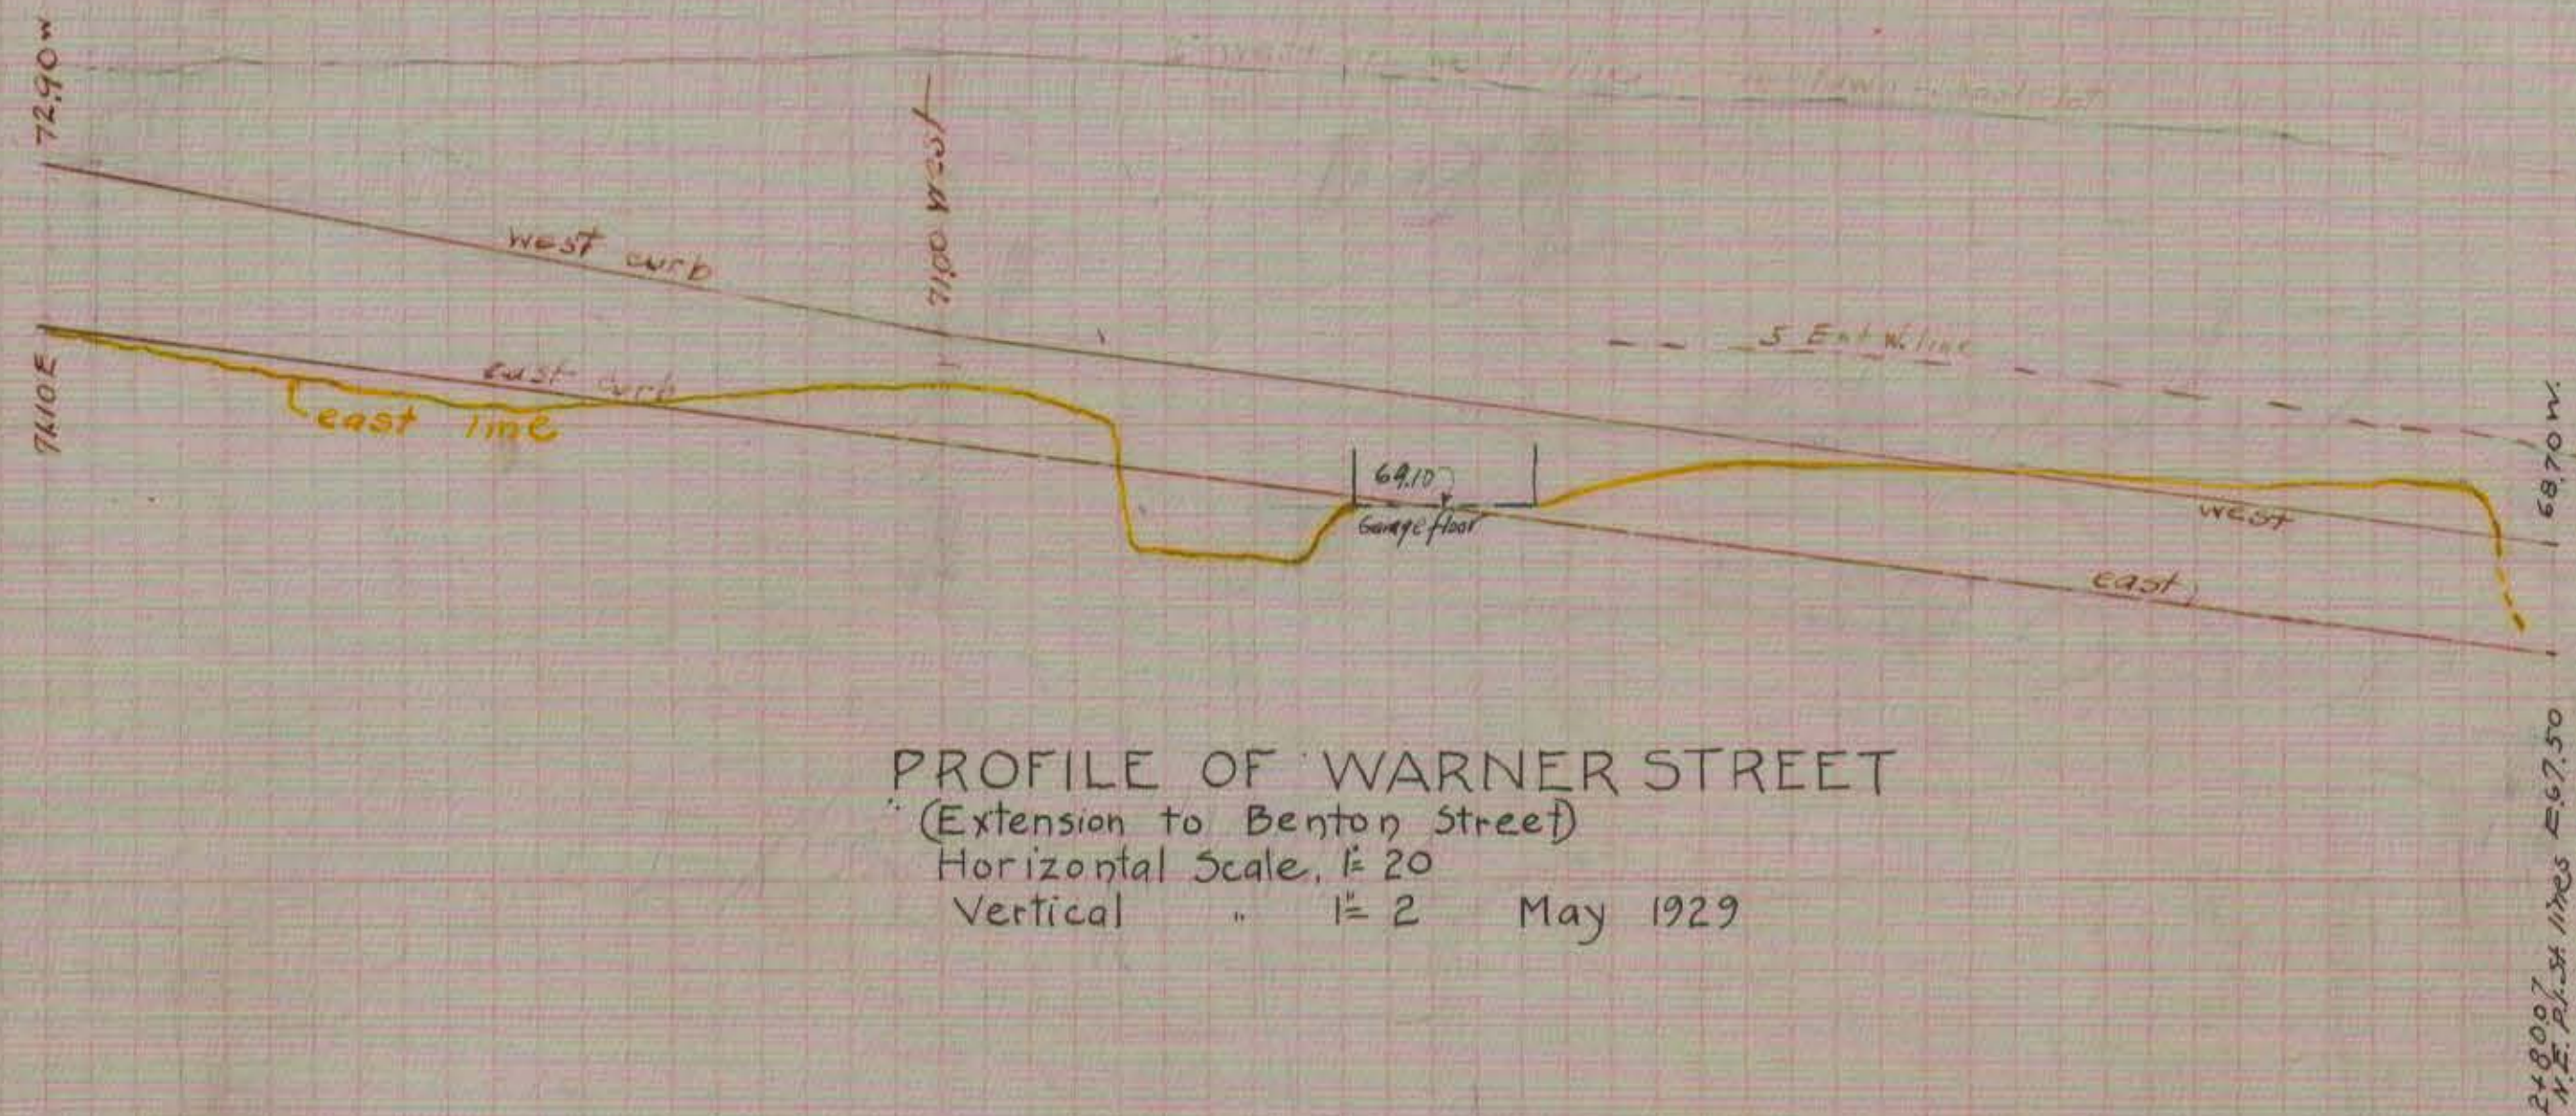

PROFILE OF WARNER STREET
(Extension to Benton Street)
Horizontal Scale, 1" = 20'
Vertical " 1" = 2' May 1929

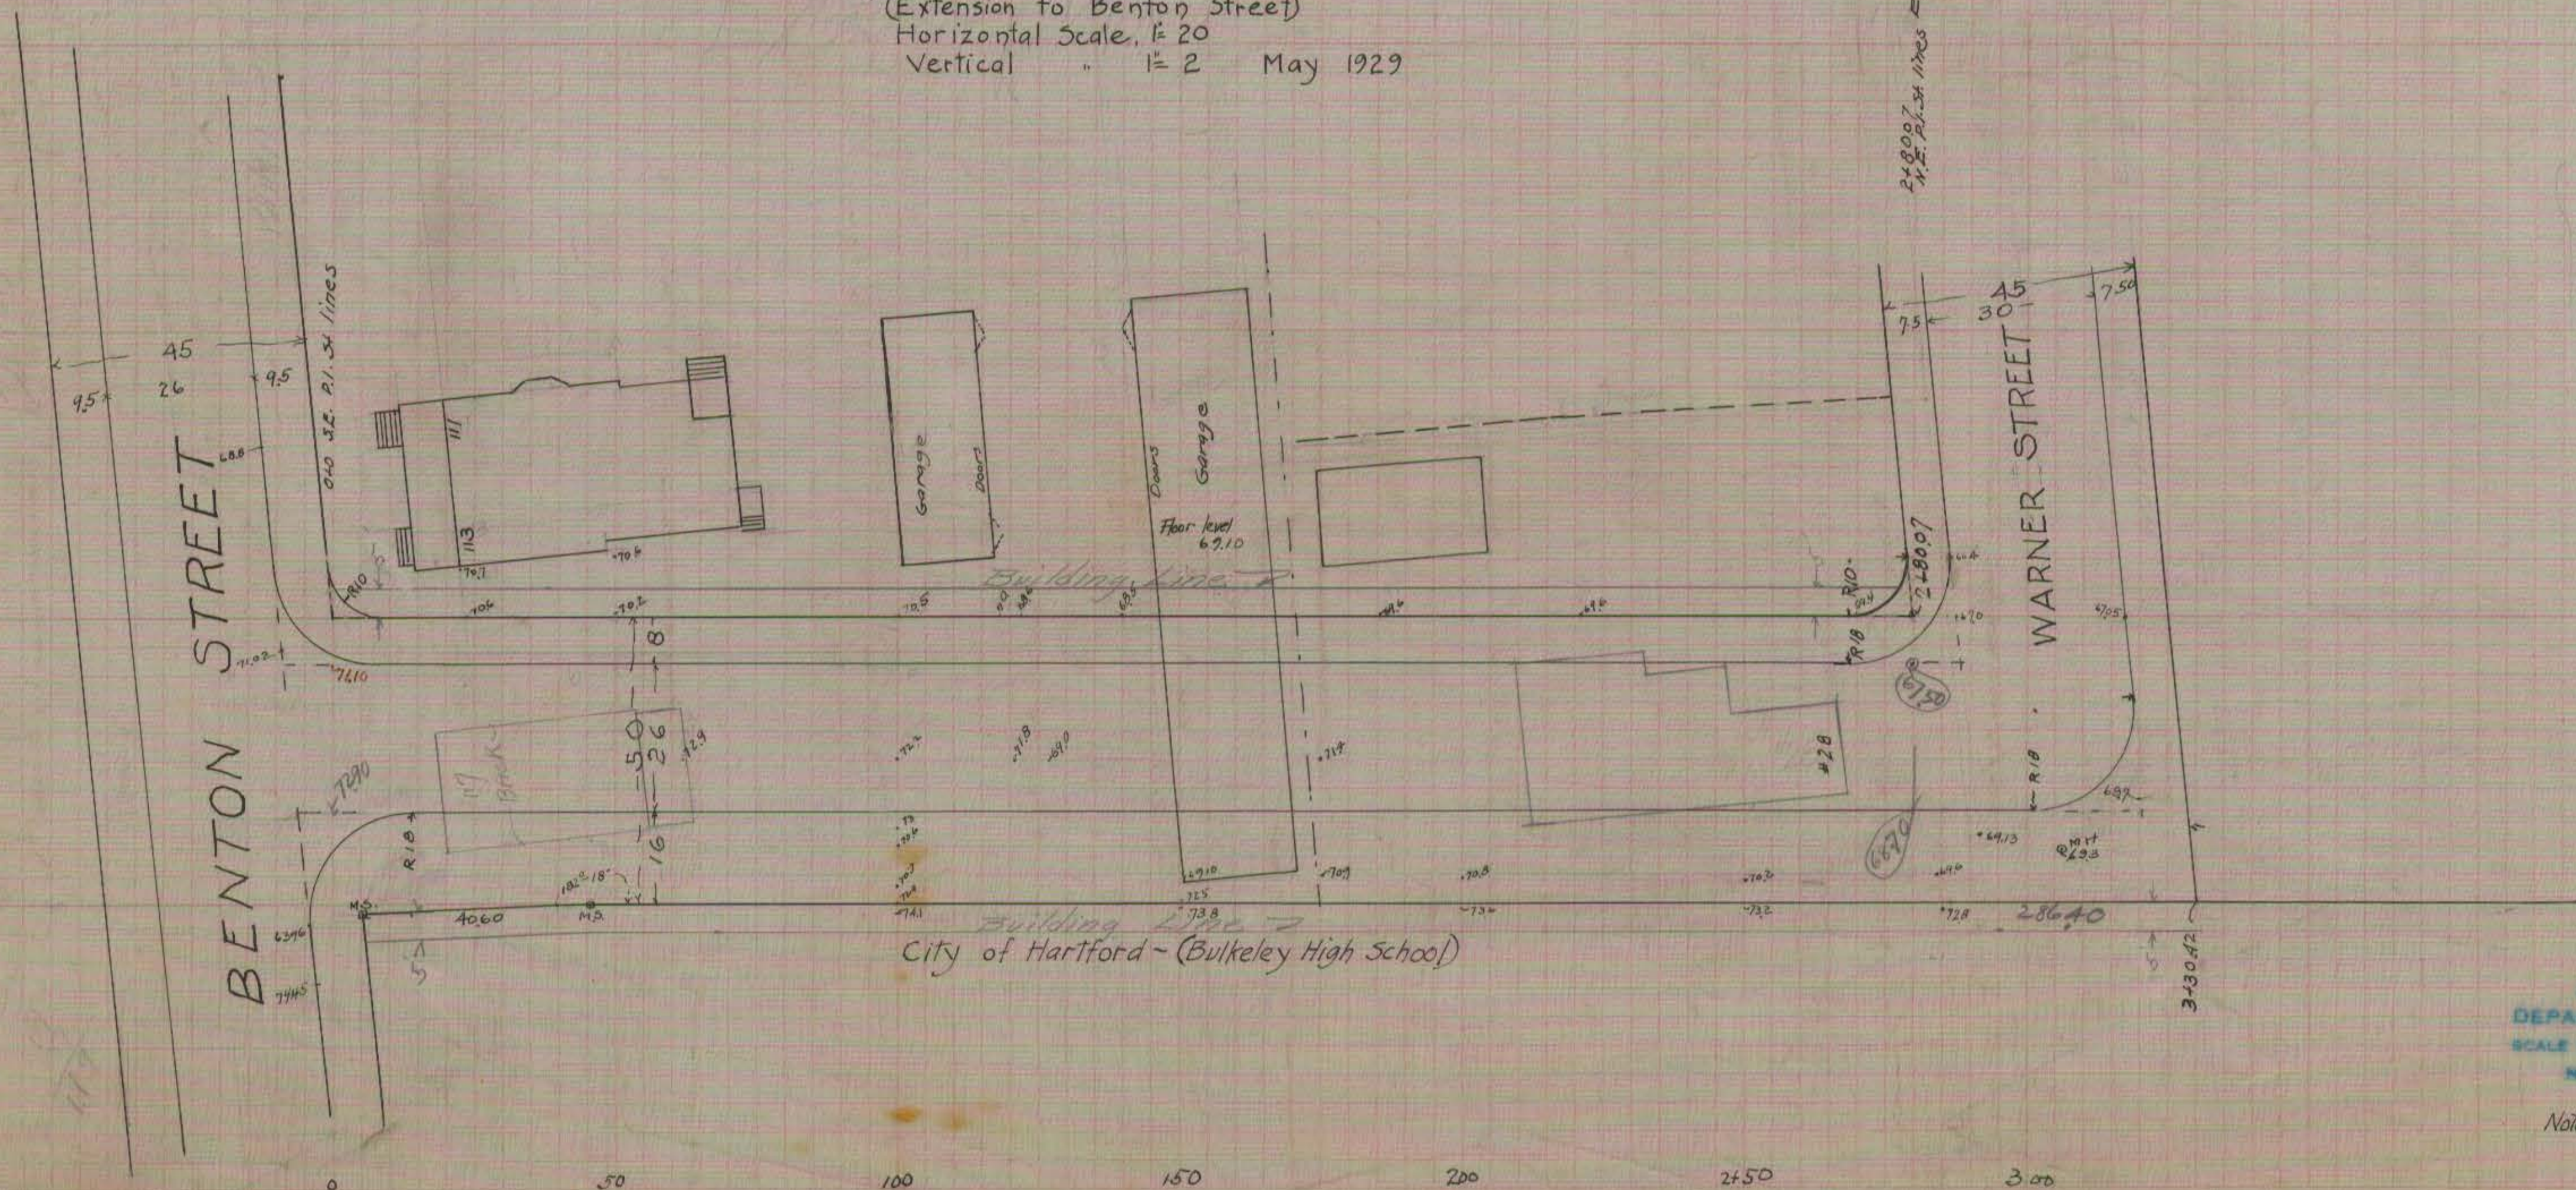

CITY OF HARTFORD
DEPARTMENT OF ENGINEERING
SCALE 1" = 20' DATE May - 1929
NUMBER 06610

Note book 481 - p. 2-3 and 31