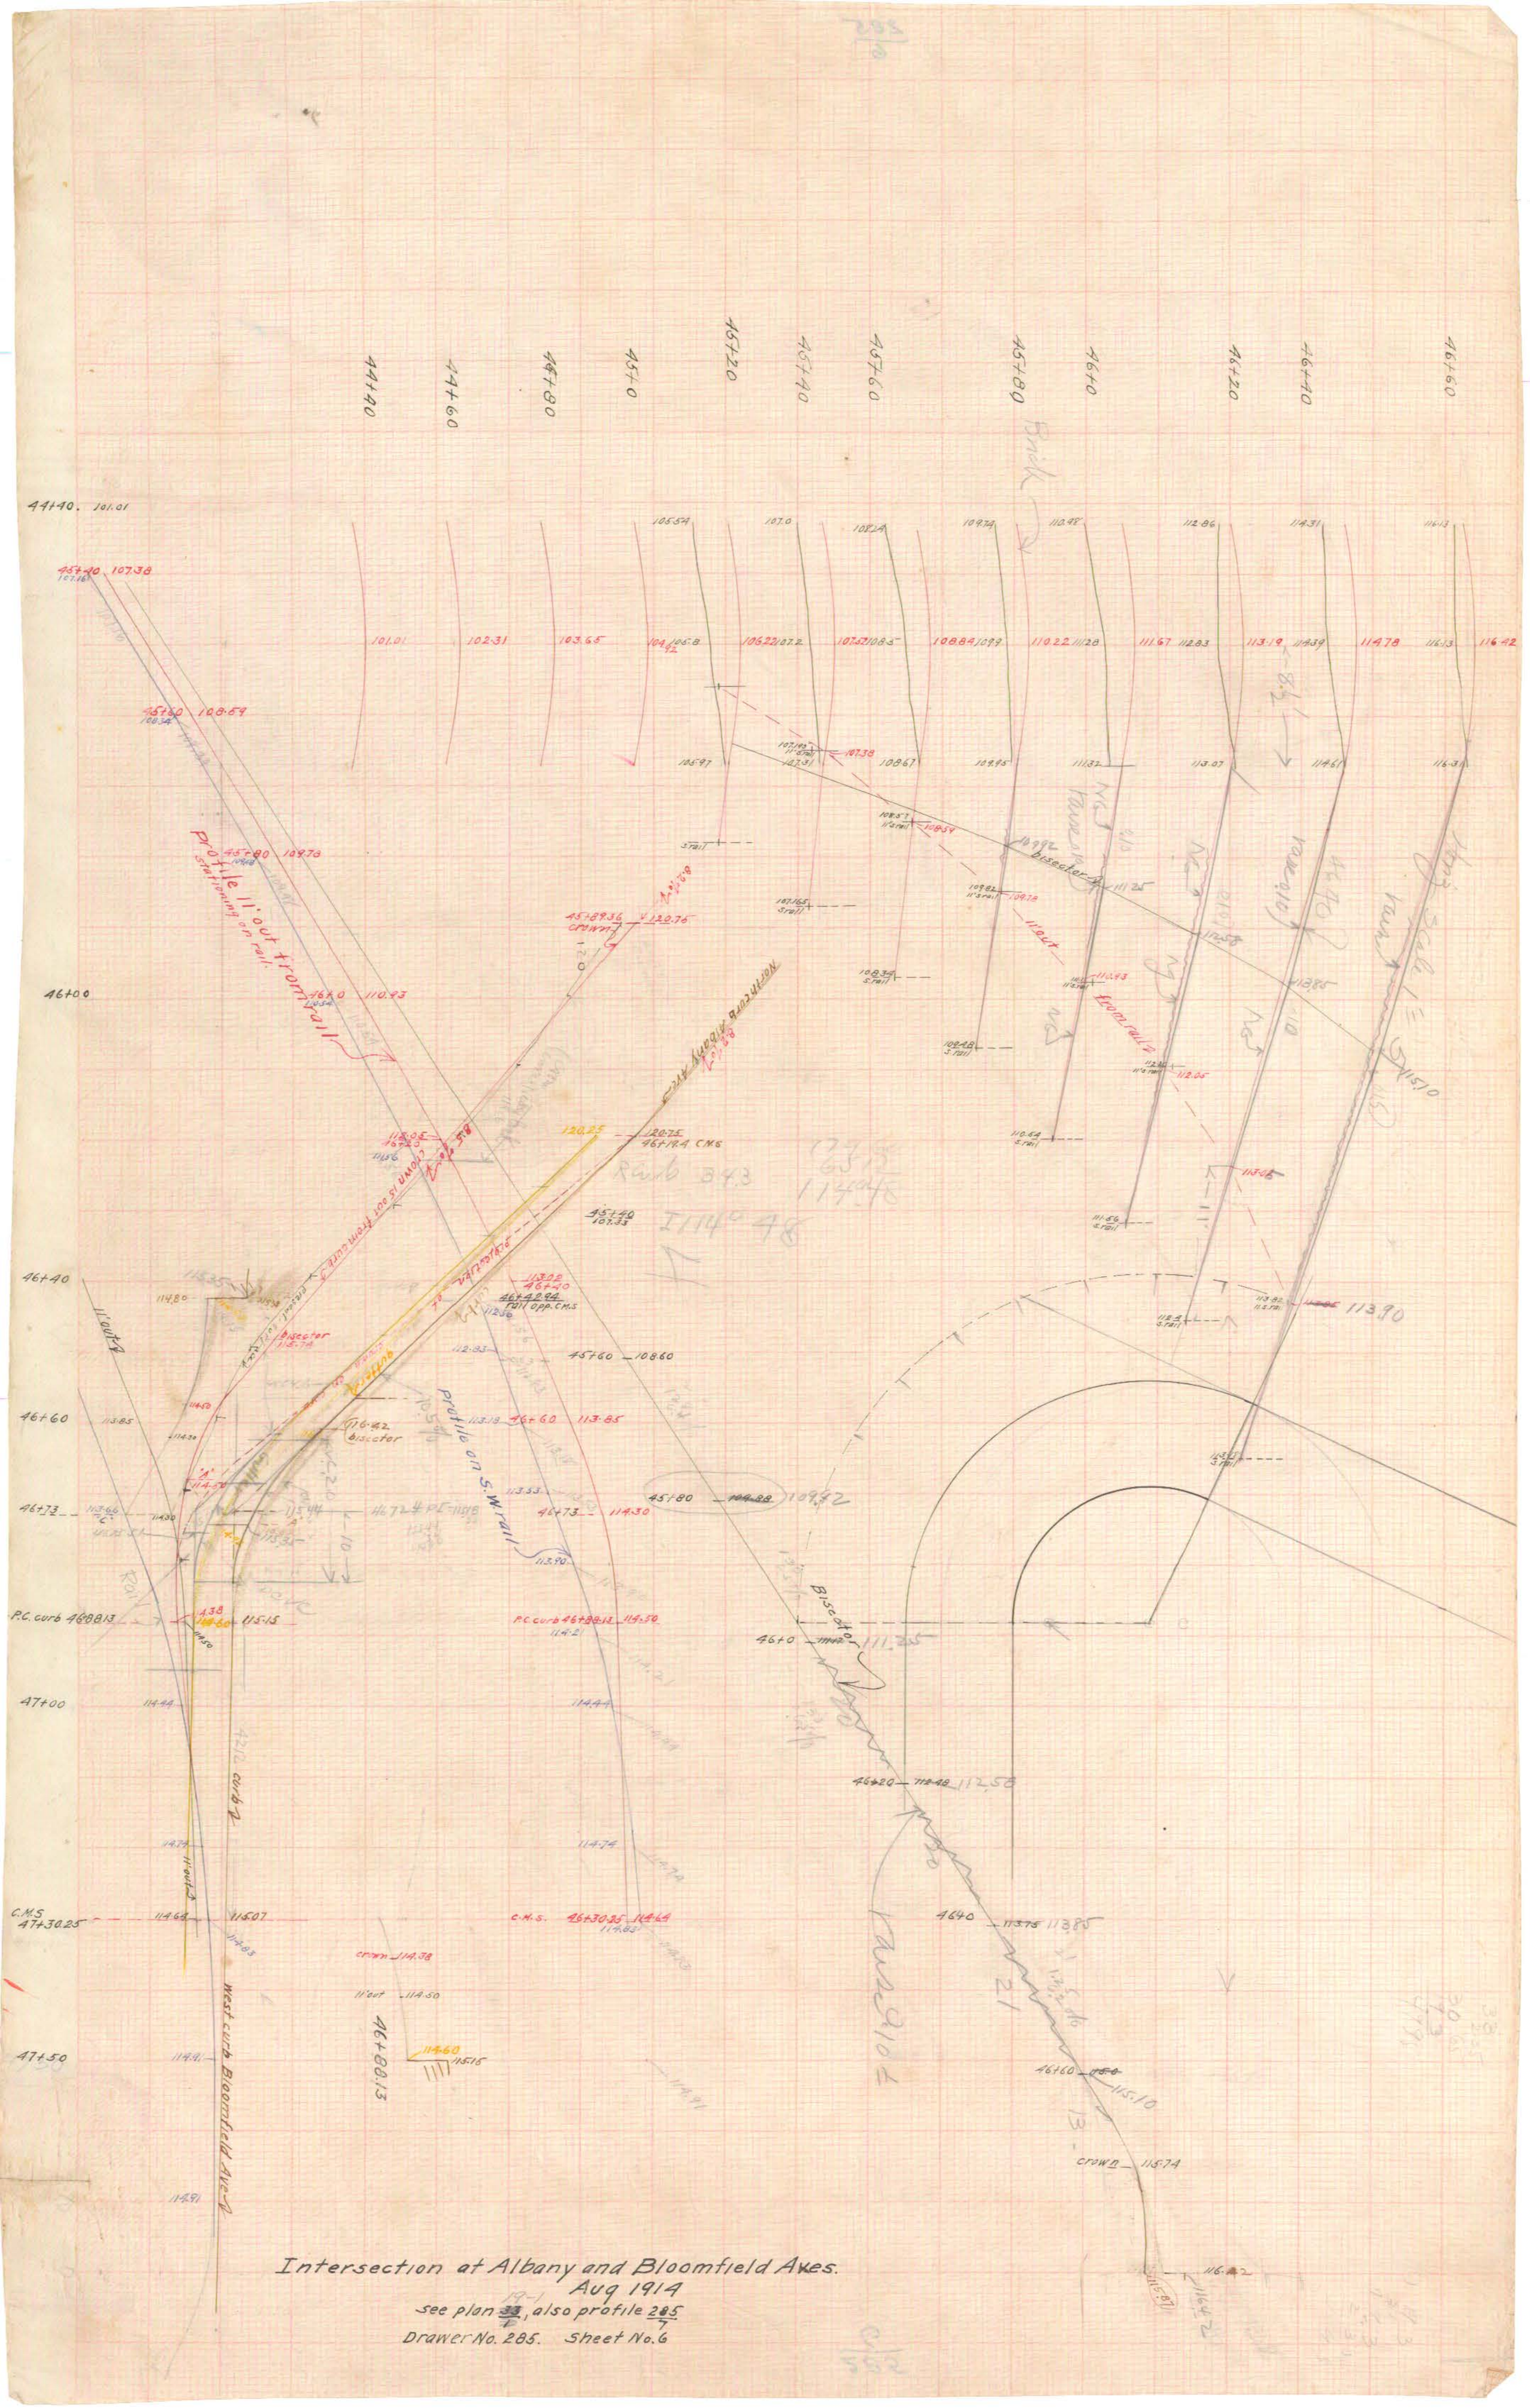
Intersection at Albany and Bloomfield Aves.
Aug 1914
see plan 33/1, also profile 285/7
Drawer No. 285. Sheet No. 6
profile 11' out from rail
profile on S. W. rail
West curb Bloomfield Ave
Albany
Bisector
P.C. curb 46+88.13
C.M.S.
crown
11' out