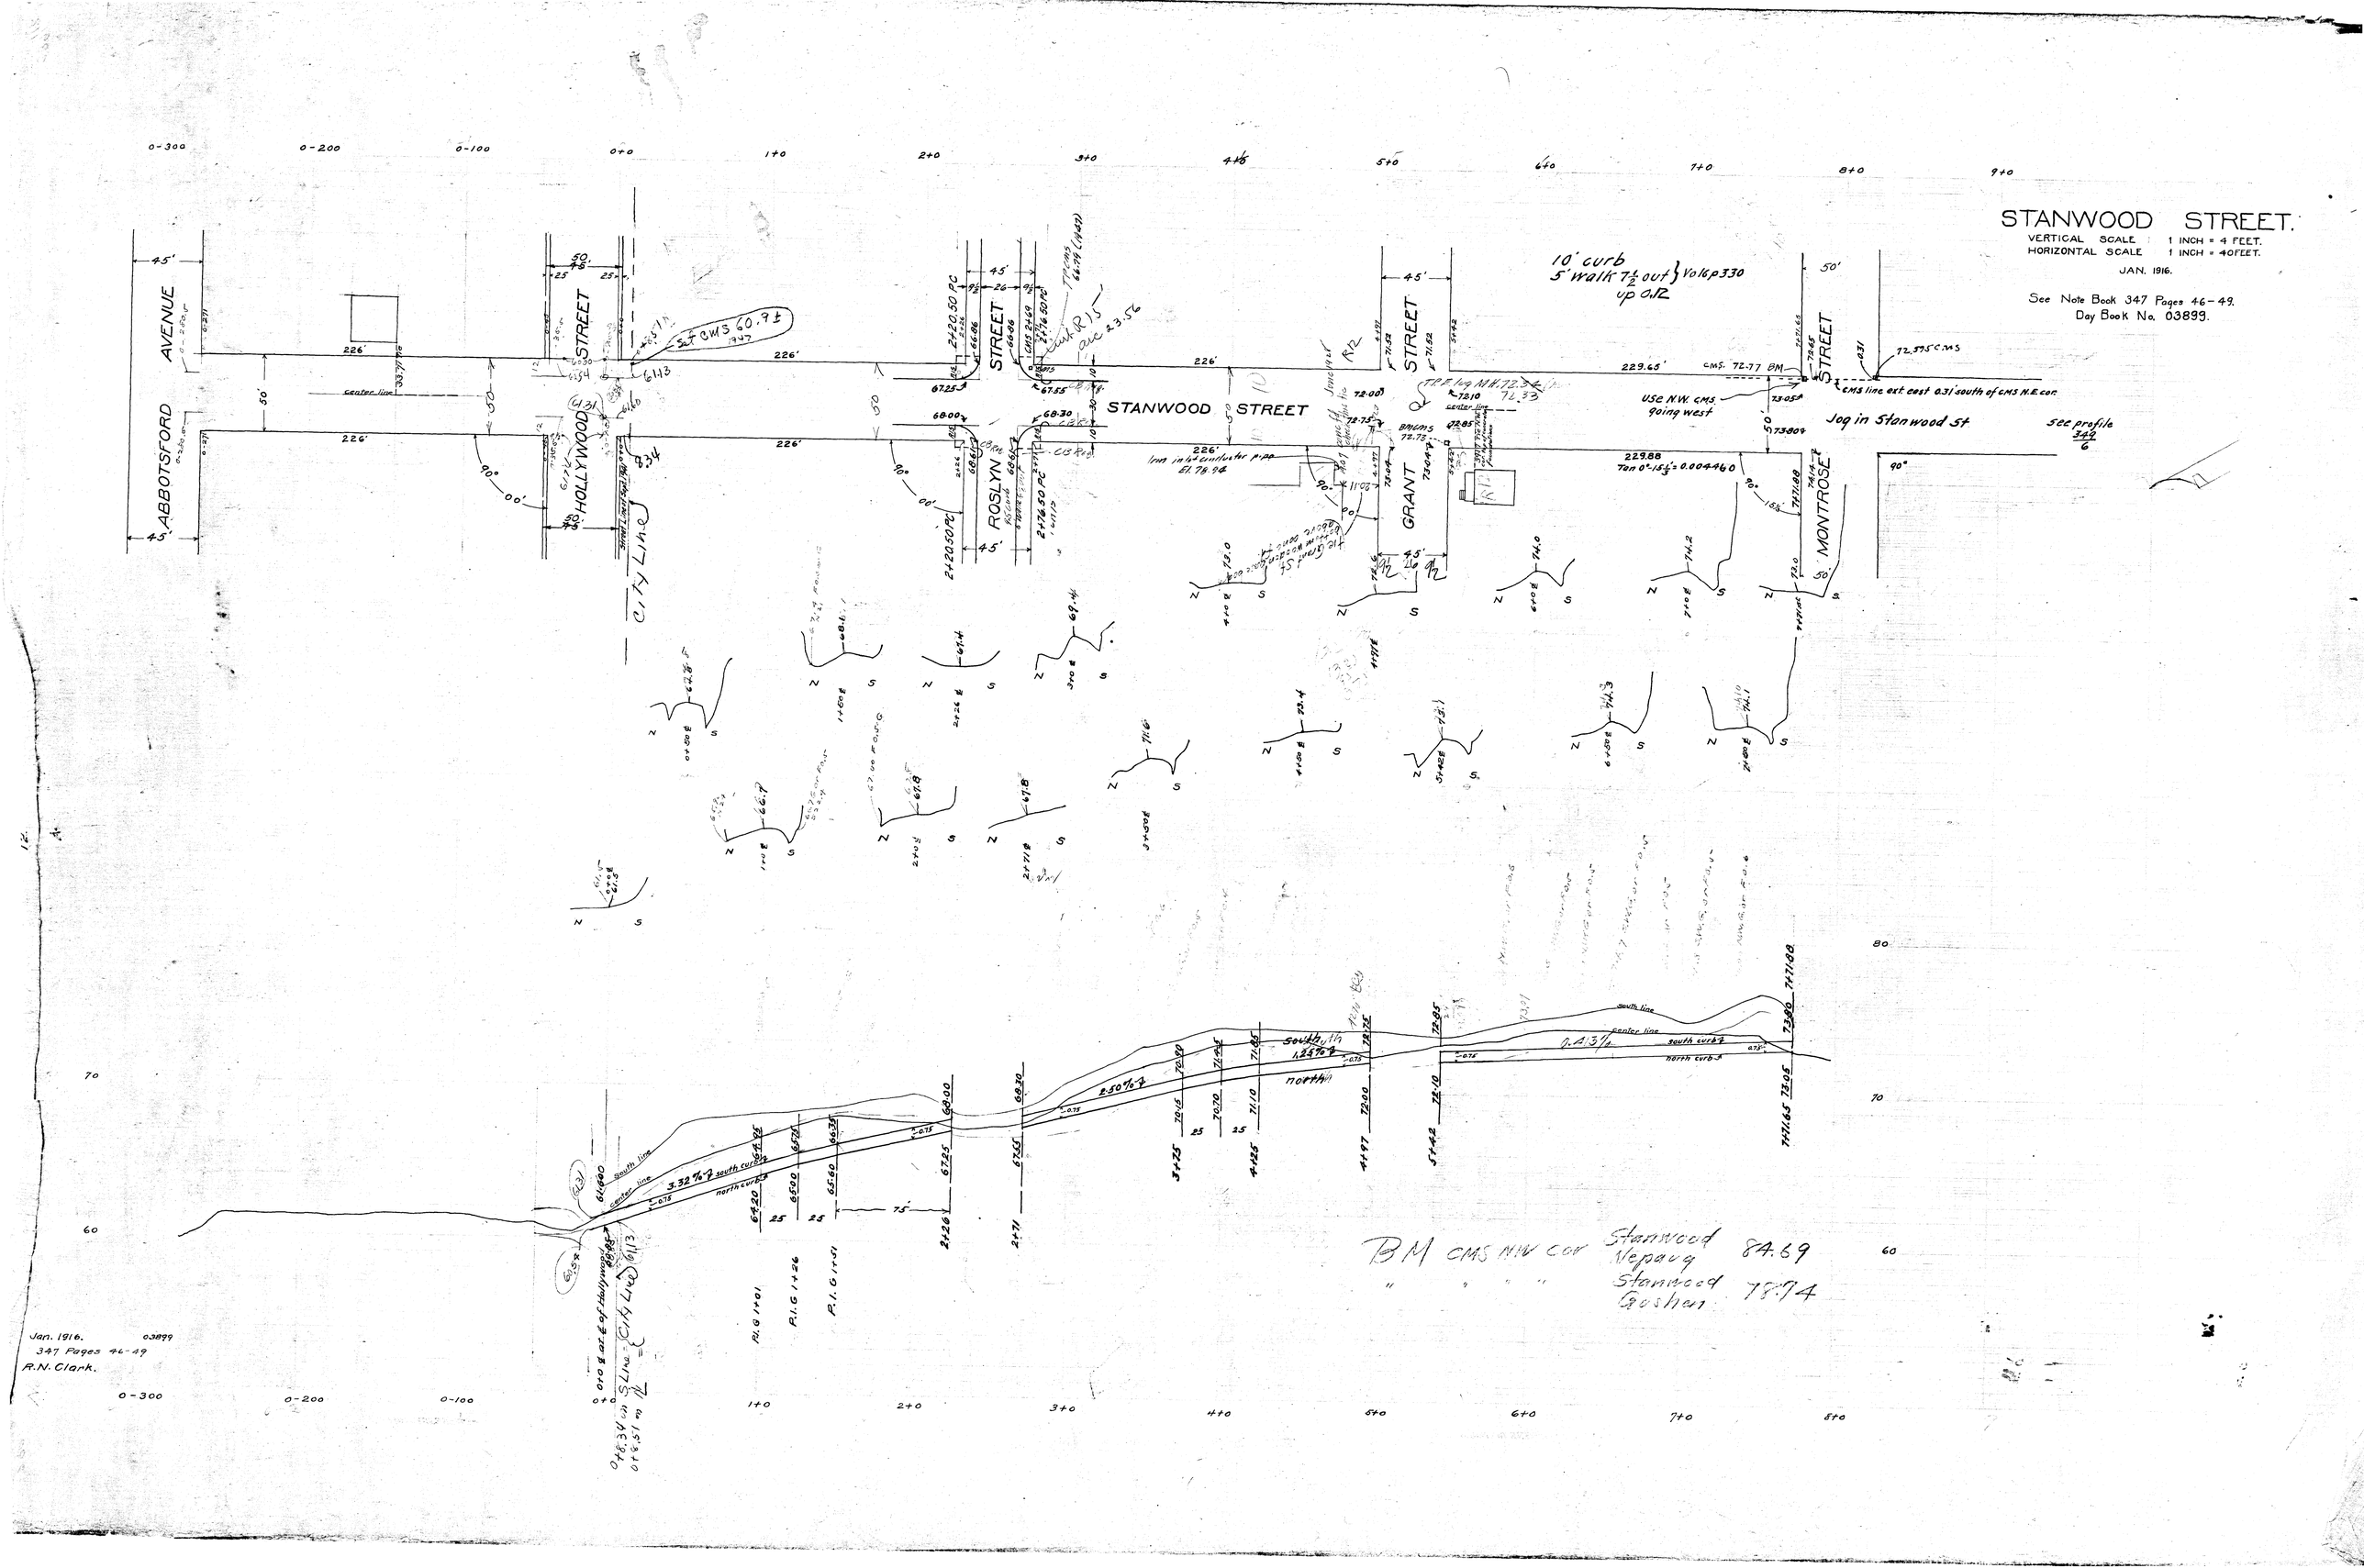
STANWOOD STREET.
VERTICAL SCALE 1 INCH = 4 FEET.
HORIZONTAL SCALE 1 INCH = 40 FEET.
JAN. 1916.
See Note Book 347 Pages 46-49.
Day Book No. 03899.
ABBOTSFORD AVENUE
HOLLYWOOD STREET
ROSLYN STREET
STANWOOD STREET
GRANT STREET
MONTROSE STREET
CITY LINE
10' curb
5' walk 7½ out } Vol 6 p 330
up 0.12
Use N.W. CMS going west
Jog in Stanwood St
See profile 329/6
CMS line ext east 0.31' south of CMS N.E. cor
BM CMS NW cor Stanwood Nepaug 84.69
" " " Stanwood Goshen 78.74
Jan. 1916. 03899
347 Pages 46-49
R.N. Clark.