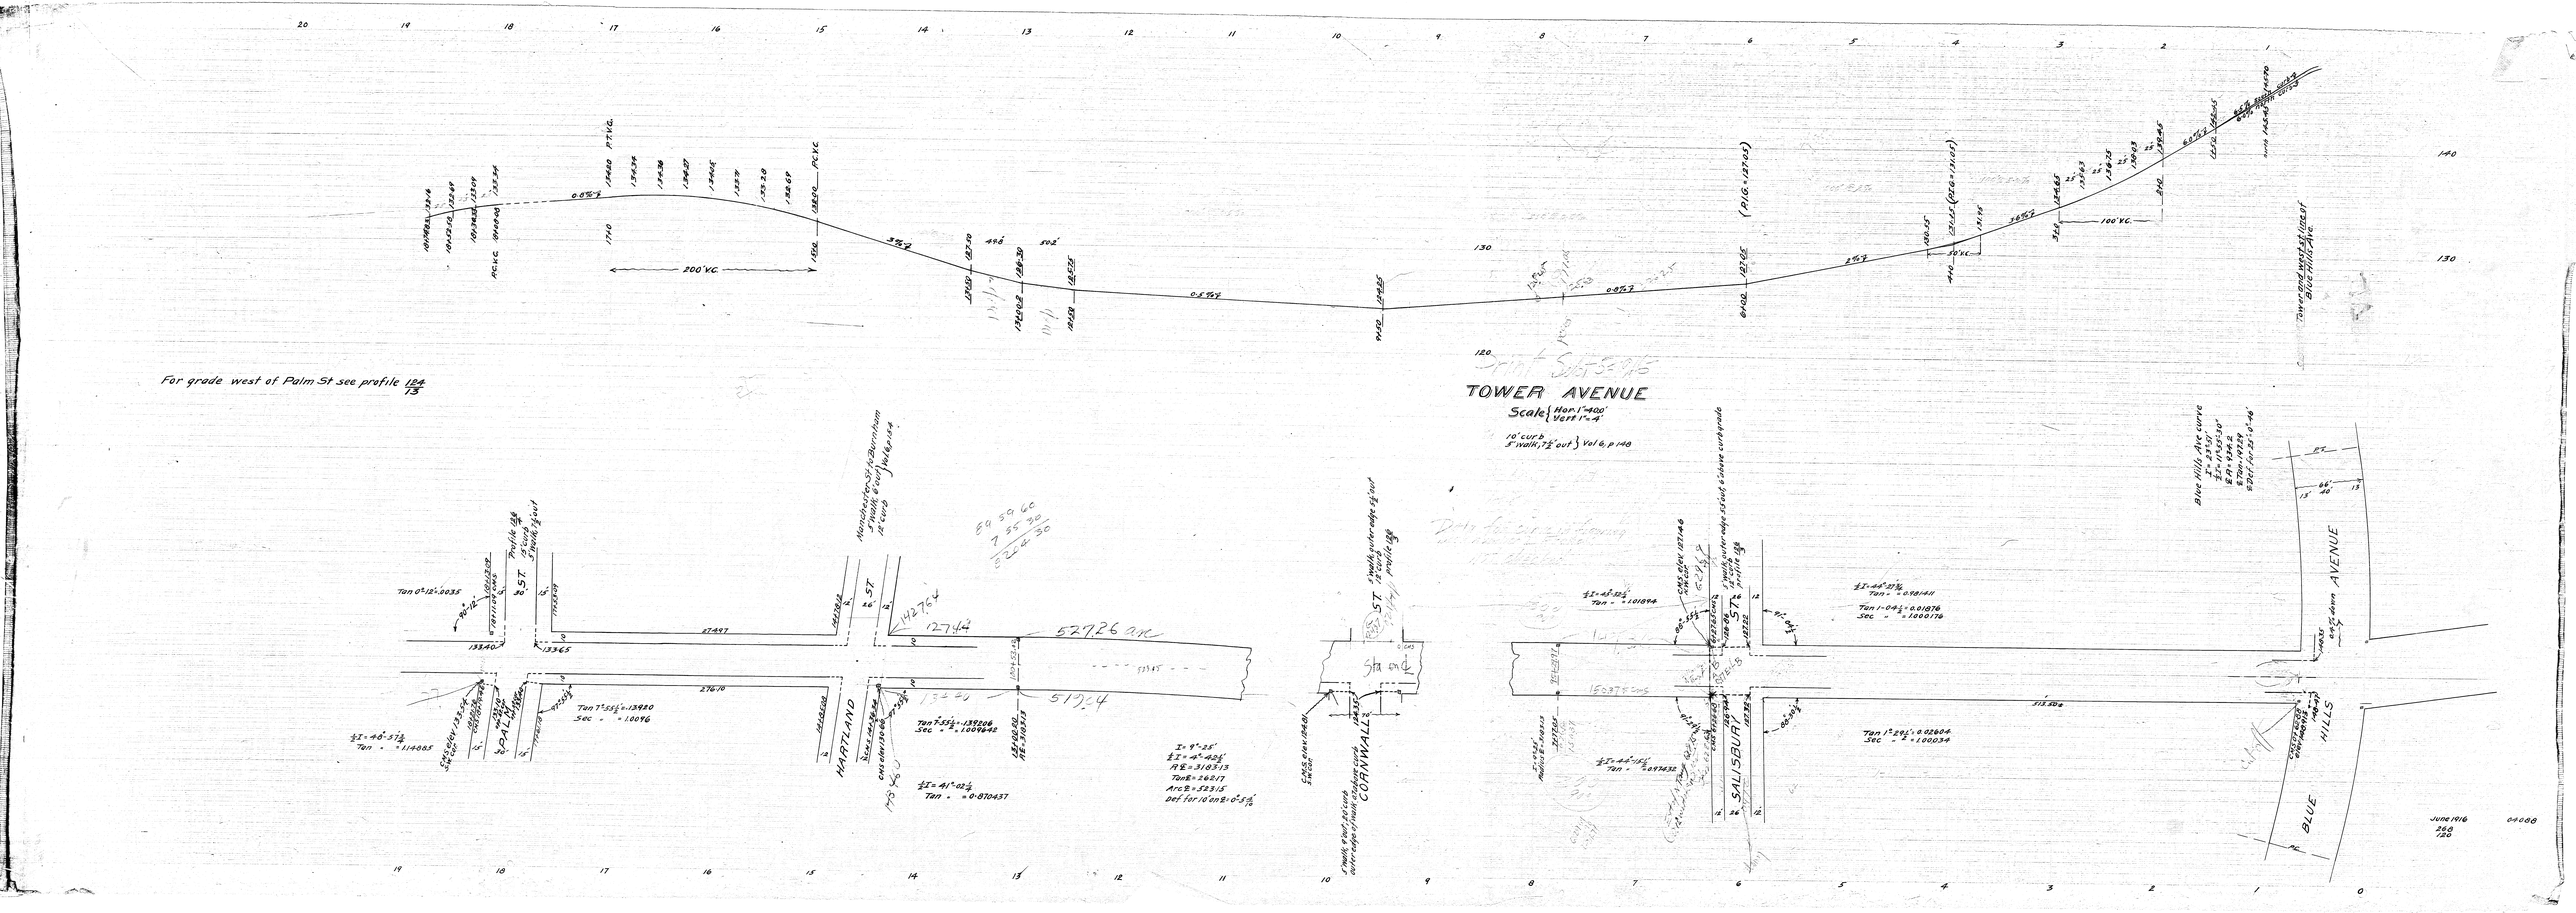
For grade west of Palm St see profile 124/13
TOWER AVENUE
Scale { Hor. 1"=40'
Vert 1"=4'
10' curb
5' walk, 1½' out } Vol 6, p 140
200' VC
100' VC
PVC
PVT VC
PVC
PVT VC
PVC
PVT