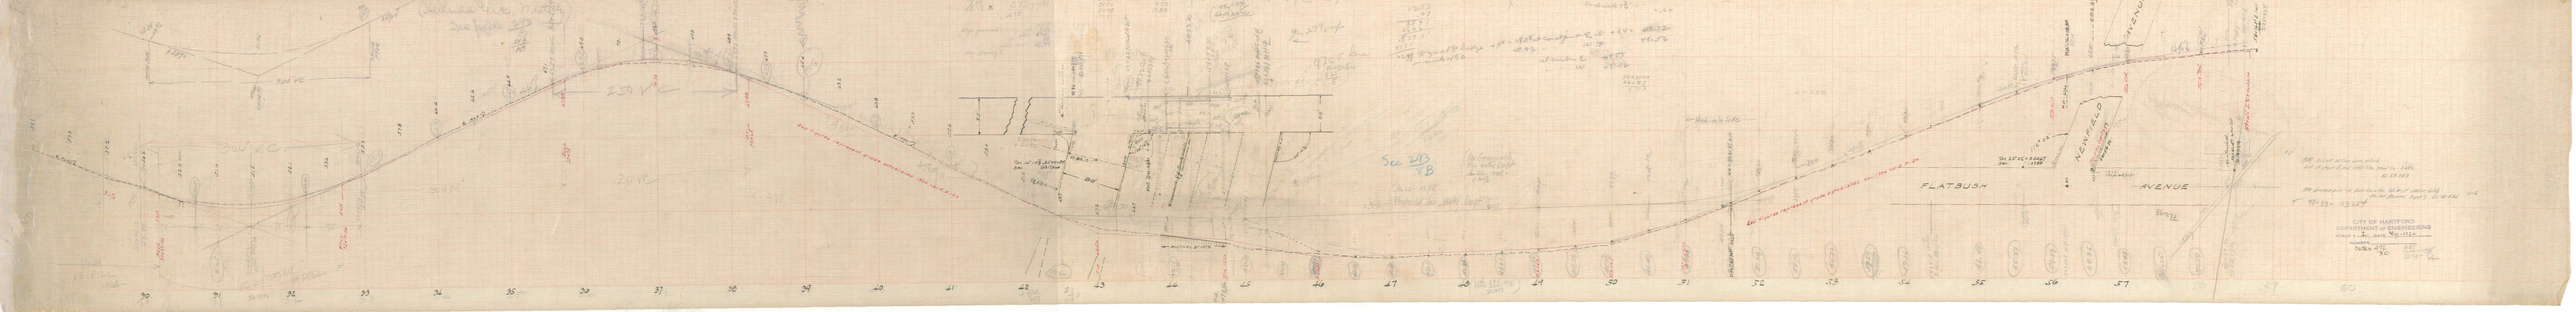
FLATBUSH
AVENUE
KENFIELD
CITY OF HARTFORD
DEPARTMENT OF ENGINEERING