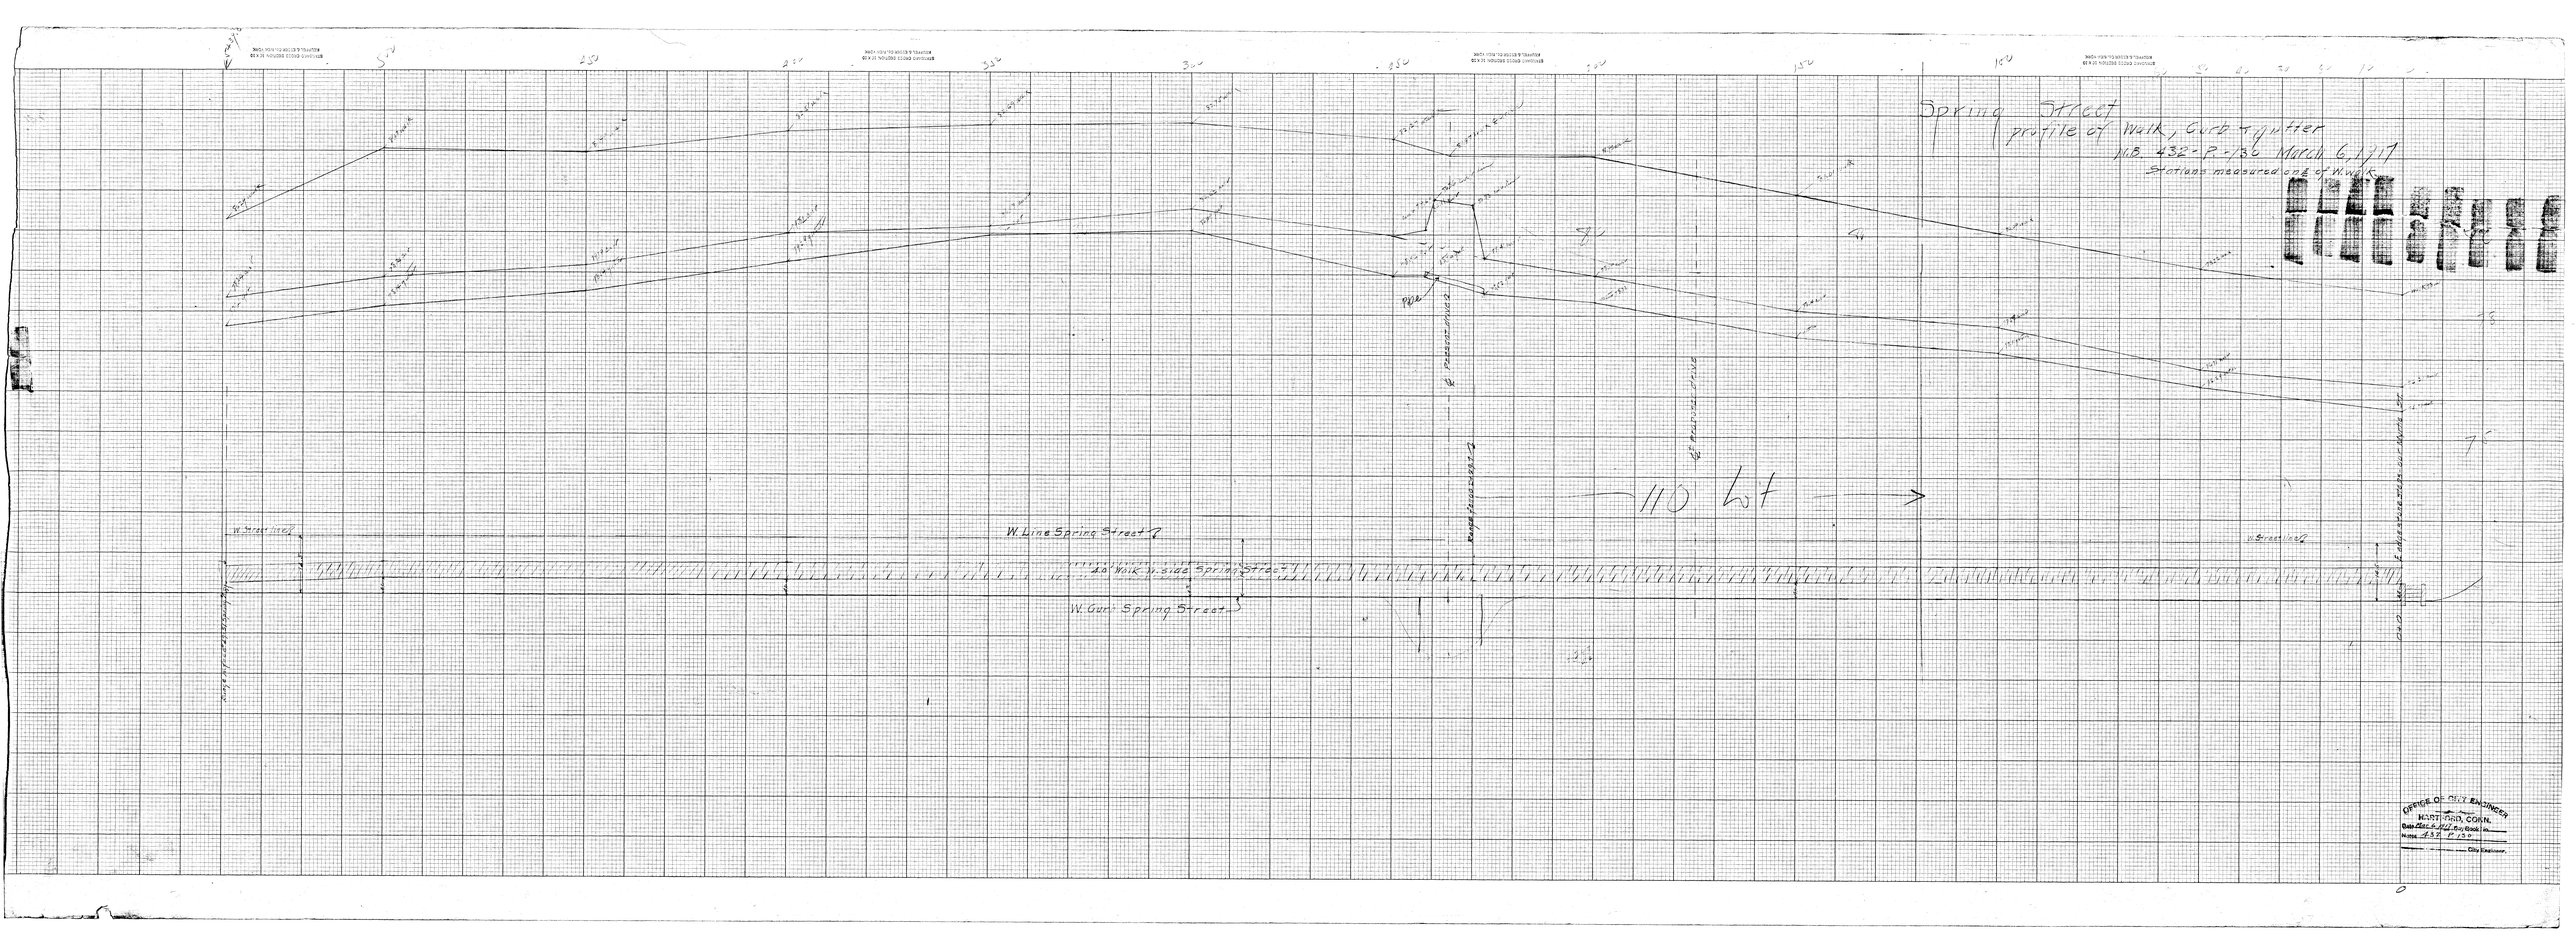
Spring Street
Profile of Walk, Curb & Gutter
HB 432-P-36 March 6, 1917
Stations measured on ℄ of Walk
W. Line Spring Street
W. Walk W. side Spring Street
W. Curb Spring Street
W. Street line
W. Street line
110 ft
OFFICE OF CITY ENGINEER
HARTFORD, CONN.
Date filed in Hd. Rm. Book
Name
City Engineer