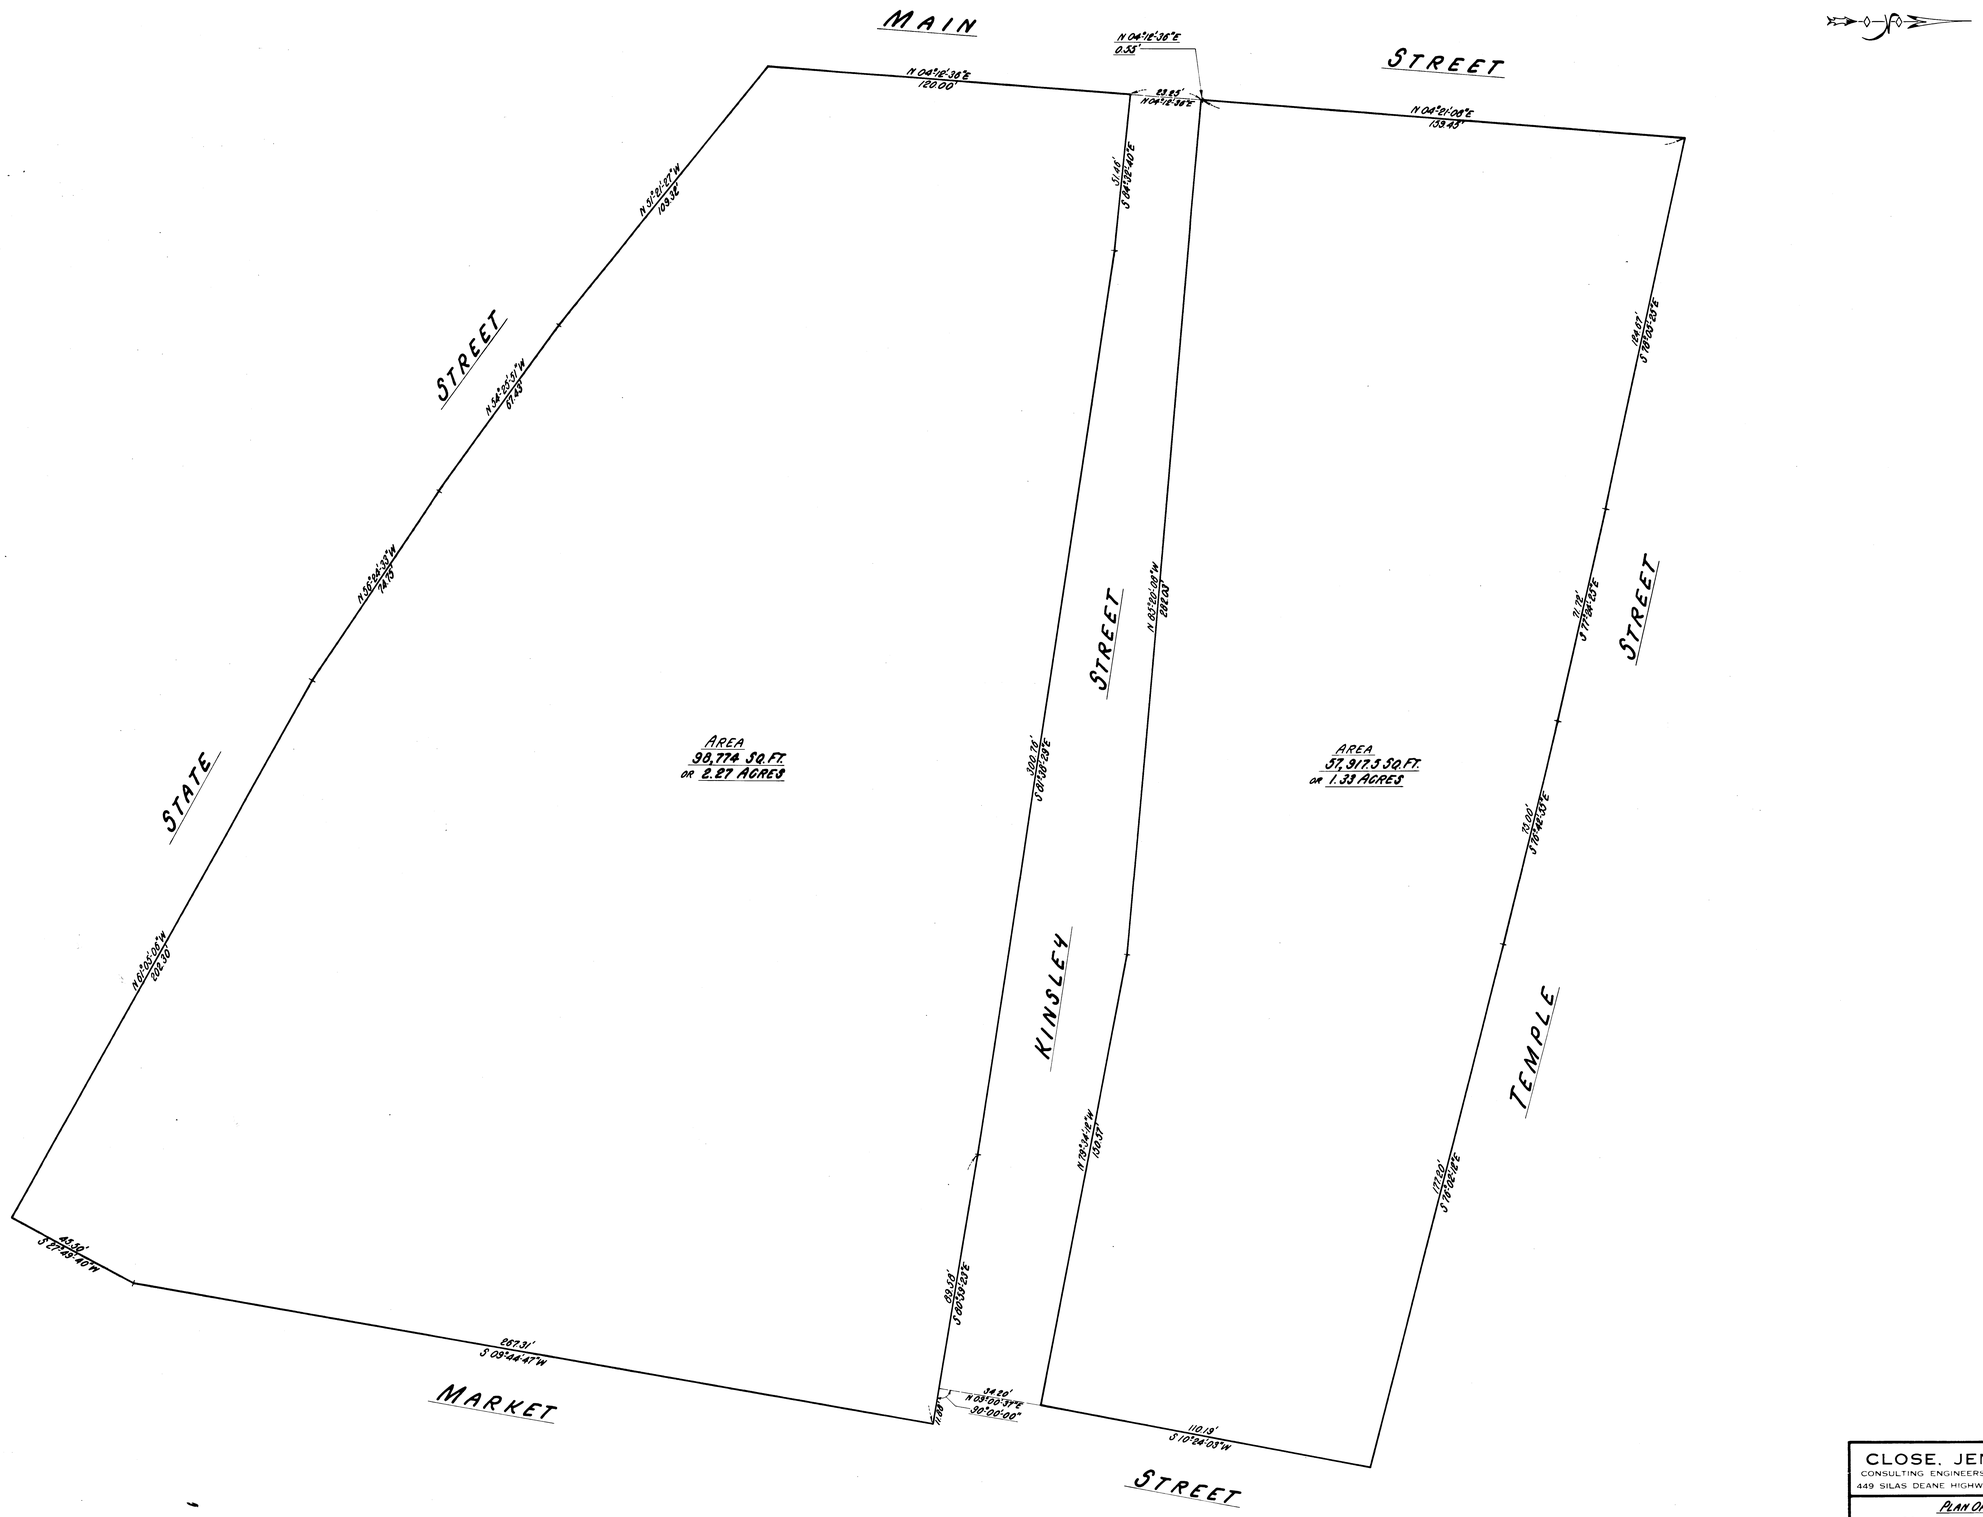

cert.?

CLOSE, JENSEN & MILLER
CONSULTING ENGINEERS, LAND PLANNERS & SURVEYORS
449 SILAS DEANE HIGHWAY WETHERSFIELD, CONNECTICUT

PLAN OF PROPERTIES OF
NORTHEAST PLAZA ET ALS
MARKET STREET, STATE STREET, MAIN STREET,
TEMPLE STREET & KINSLEY STREET
HARTFORD, CONNECTICUT

REVISIONS

Daybook No. 010860

DESIGNED	
DRAWN	R.B.B.
CHECKED	J.H.M.
DATE	MAY 1983
SCALE	1"=20'
SHEET	1 OF 1
FILE NO	

STATE OF CONNECTICUT
JOHN H. MILLER
No. 4142
REGISTERED
LAND SURVEYOR