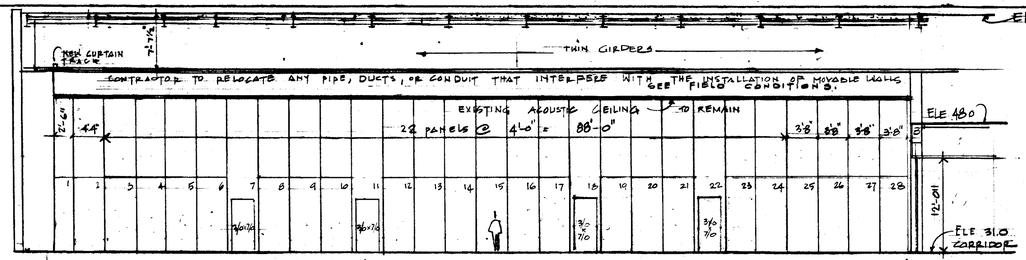

ELEVATION OF DOOR "N"

SECTION 1D-1D'
SCALE 1/8"=1'-0"

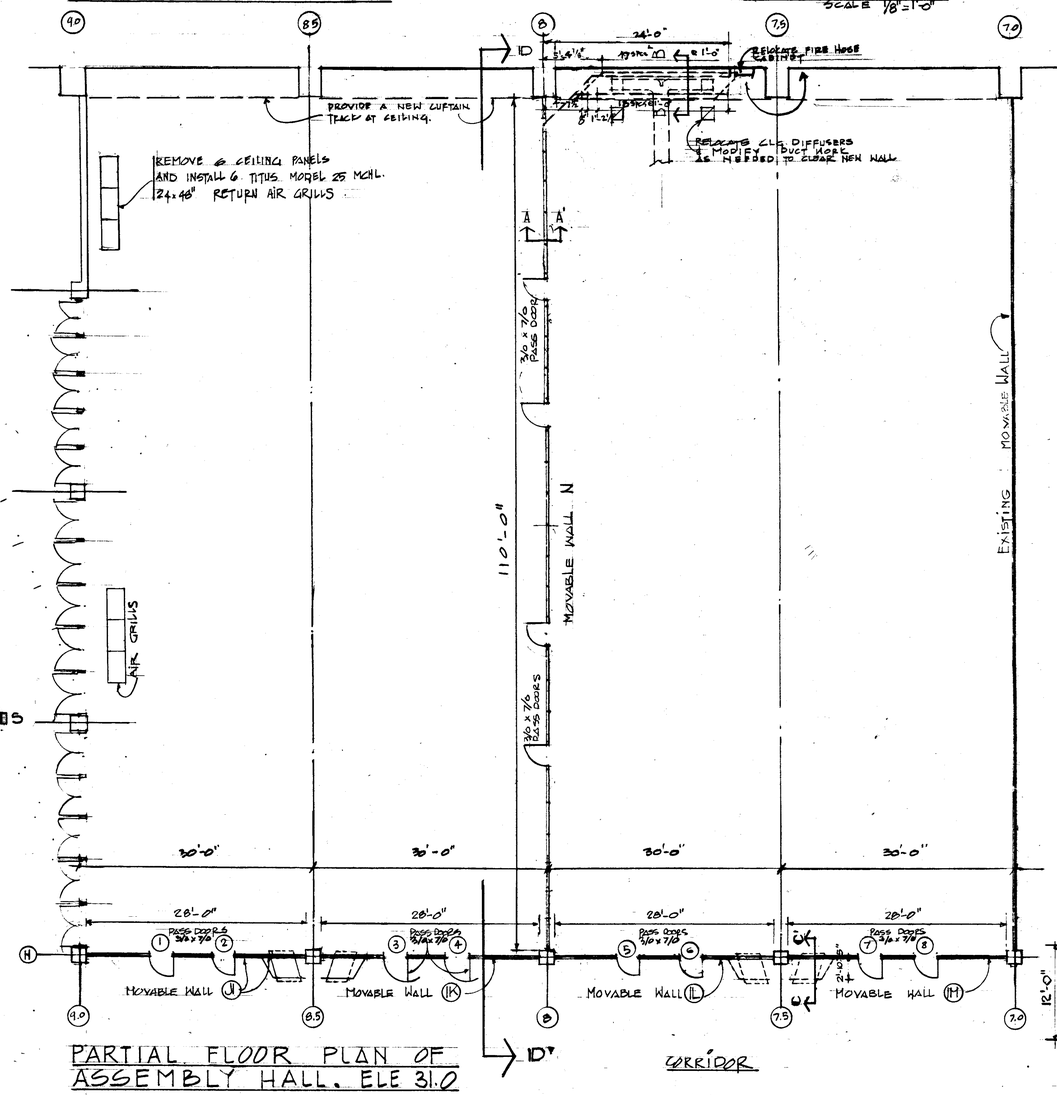

PARTIAL FLOOR PLAN OF ASSEMBLY HALL. ELE 31.0

TYPICAL DETAIL OF SOUND PROOFED INTERSECTIONS

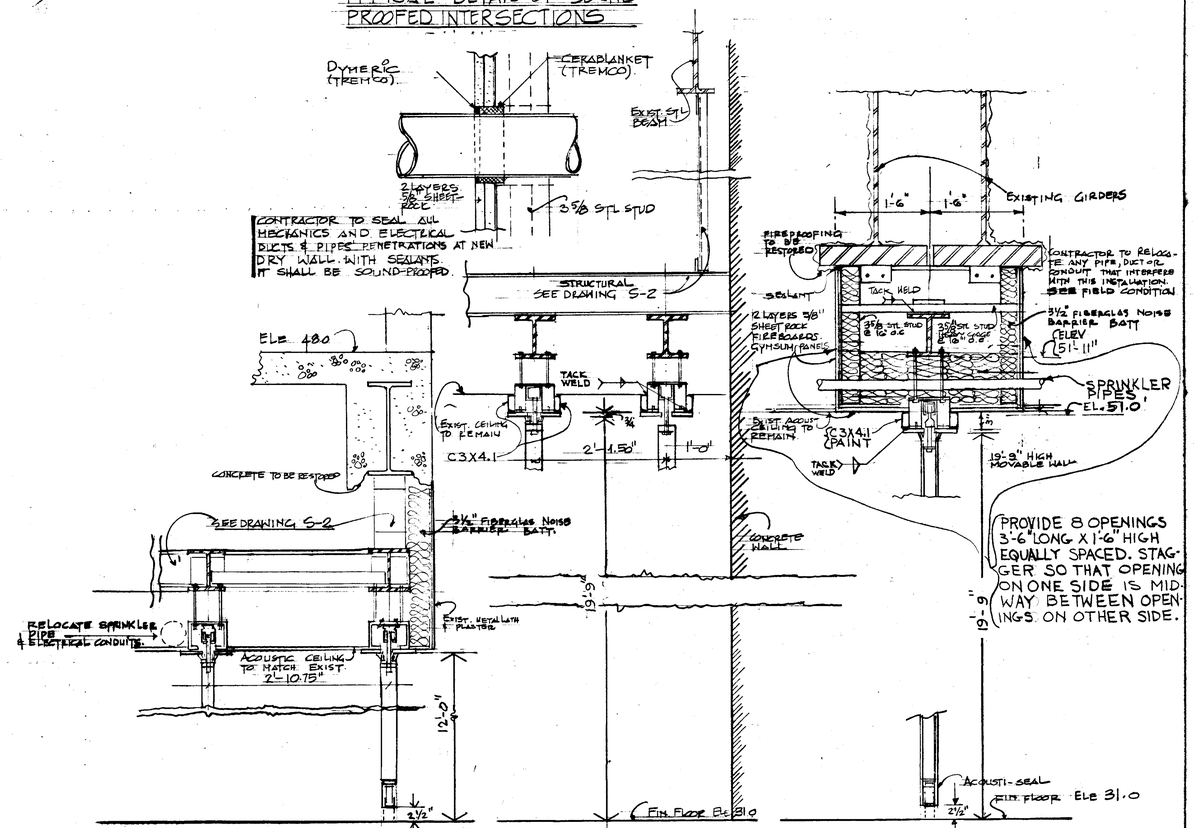

SECTION (C-C / A-2) SCALE 1"=1'-0"

SECTION (B-B / A-2) SCALE 1"=1'-0"

SECTION (A-A / A-2) SCALE 1"=1'-0"

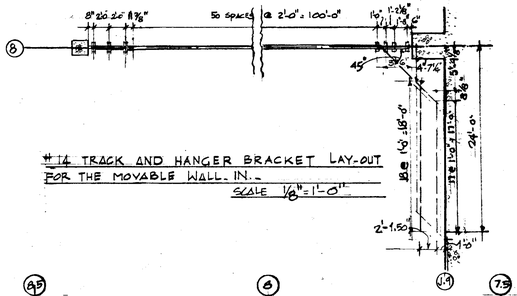

#14 TRACK AND HANGER BRACKET LAY-OUT FOR THE MOVABLE WALL. IN.
SCALE 1/8"=1'-0"

#10 TRACK AND HANGER BRACKET LAY-OUT FOR THE MOVABLES WALL J, K, L, M.
SCALE 1/4"=1'-0"

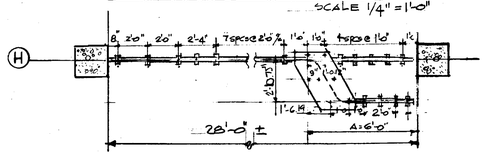

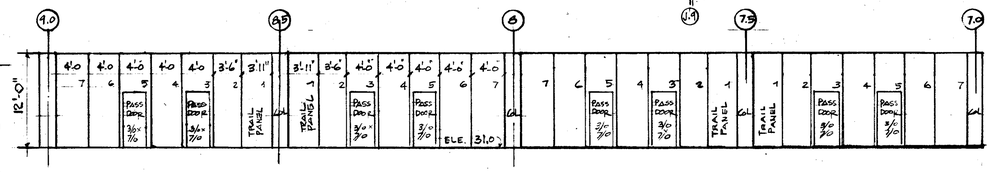

ELEVATIONS OF MOVABLE WALLS J, K, L, M. SCALE 1/8"=1'-0"

VERIFY EXISTING CONDITIONS AND DIMENSIONS.

CITY OF HARTFORD, CONNECTICUT
DEPARTMENT OF PUBLIC WORKS
BUREAU OF PUBLIC BUILDINGS

NEW MOVABLE WALLS AT LEVEL 31 OF ASSEMBLY HALL FOR THE CIVIC CENTER. HARTFORD CONN.

H. Flores-Jenkins Walter H. Reed George E. Hoffner

DRAWN H.F.J. SCALE As Noted DAYBOOK NO. 010609C DATE MAY 31-77 CHECKED

A-2