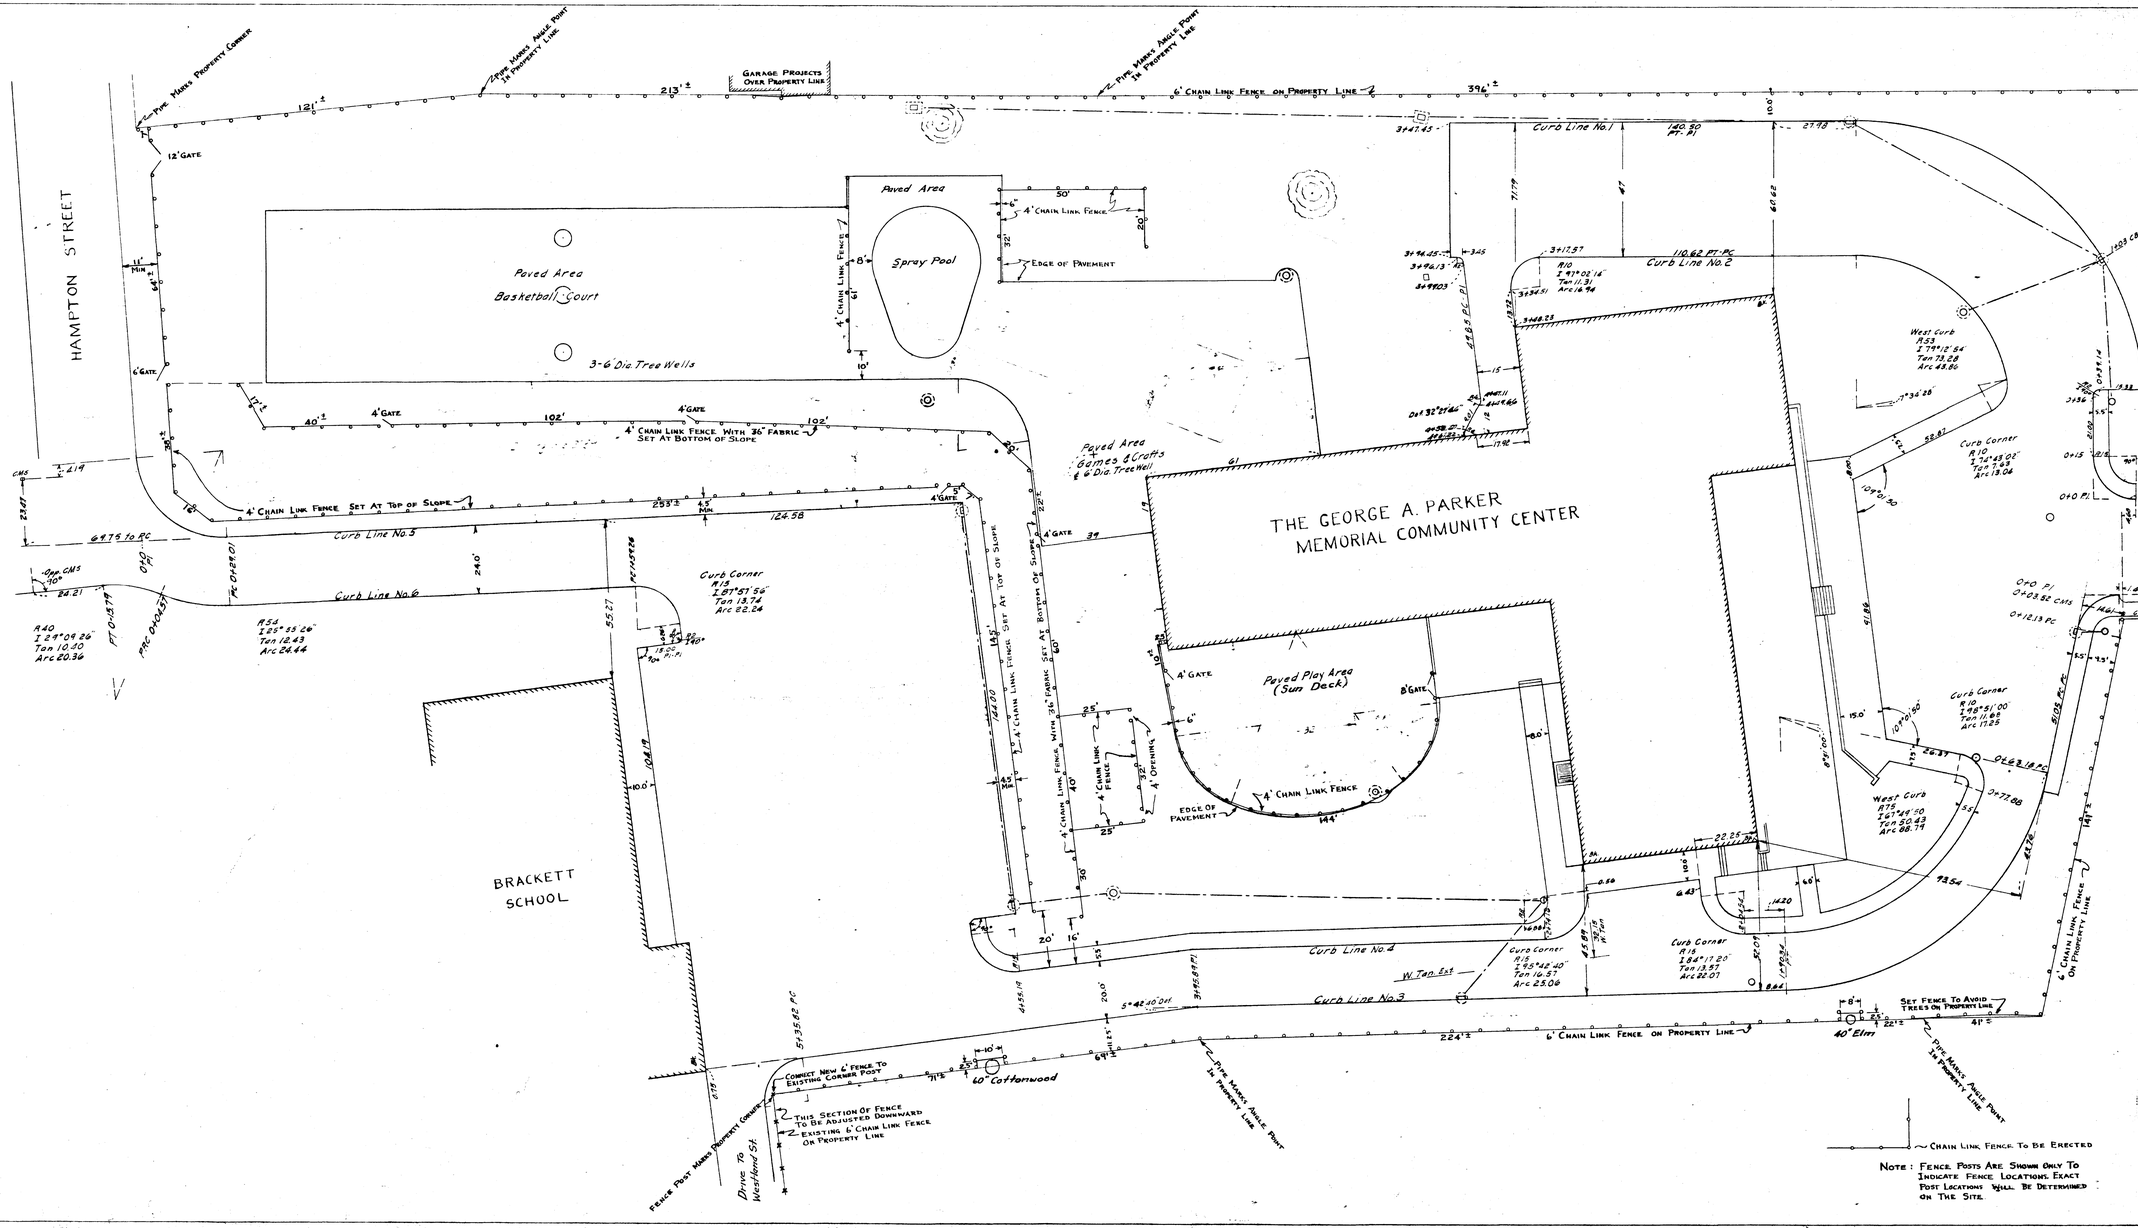

NOTE: FENCE POSTS ARE SHOWN ONLY TO INDICATE FENCE LOCATIONS. EXACT POST LOCATIONS WILL BE DETERMINED ON THE SITE.

CITY OF HARTFORD, CONNECTICUT
DEPARTMENT OF ENGINEERING

CHAIN LINK FENCING
GEORGE A. PARKER MEMORIAL COMMUNITY CENTER
SCALE 1" = 20'

SUBMITTED	RECOMMENDED	APPROVED
George E. Alderman	Peter A. Parsons	William H. Pfeffer
DIVISION ENGINEER	ASST. CITY ENG.	CITY ENGINEER

DESIGN ____ DRAWN LLT
TRACED ____ CHECK GEH
DAYBOOK NO. 09646-D
DATE NOVEMBER 1960