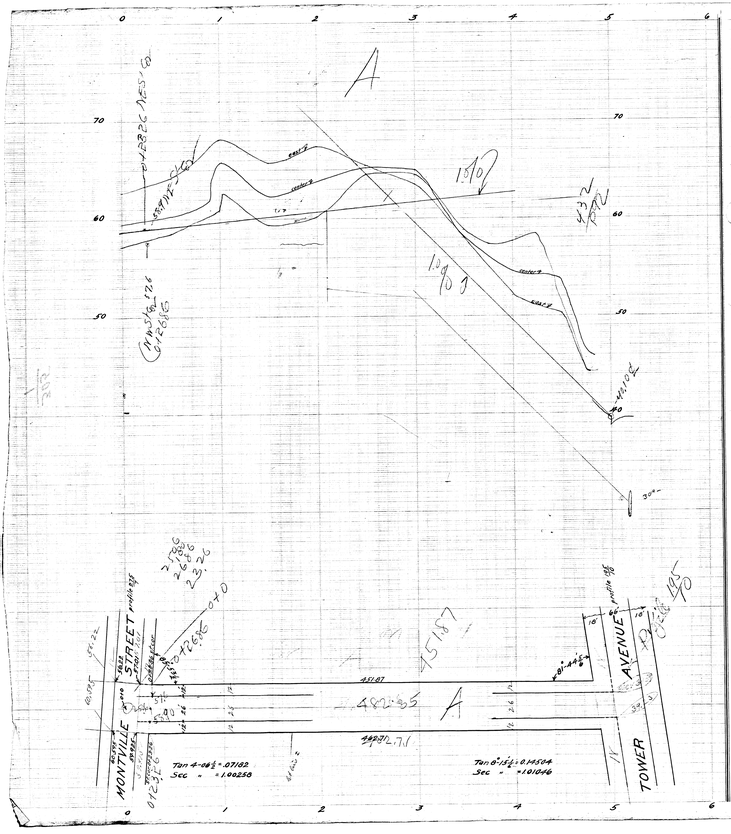
A
MONTVILLE STREET
AVENUE
TOWER
B
C

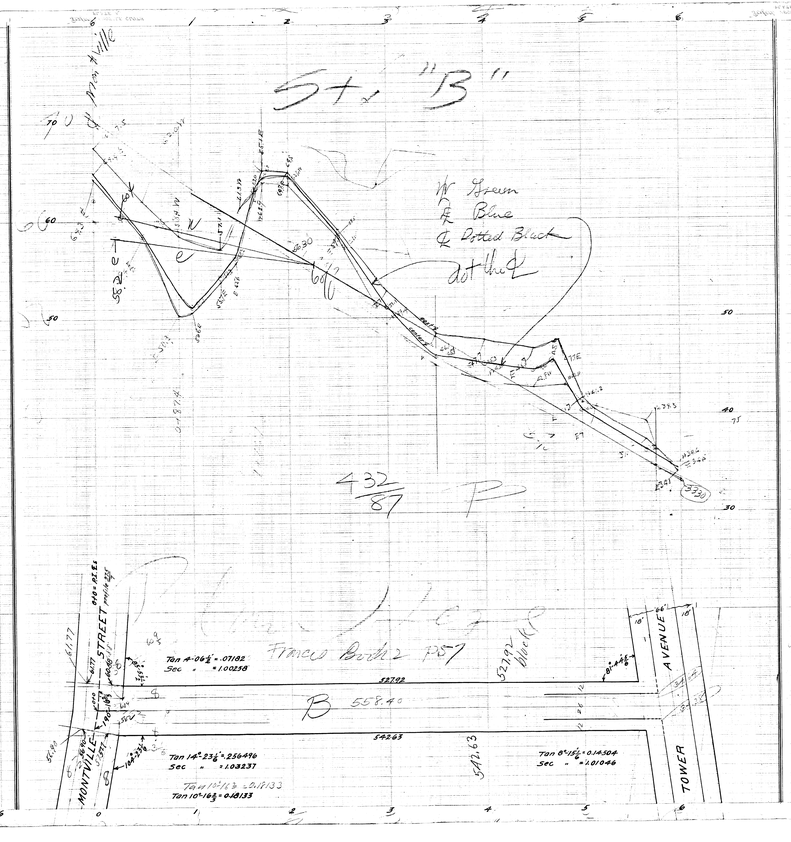
St. "B"
W Green
R Blue
& Dotted Black
dot thick
432/87
MONTVILLE STREET
AVENUE
TOWER
B

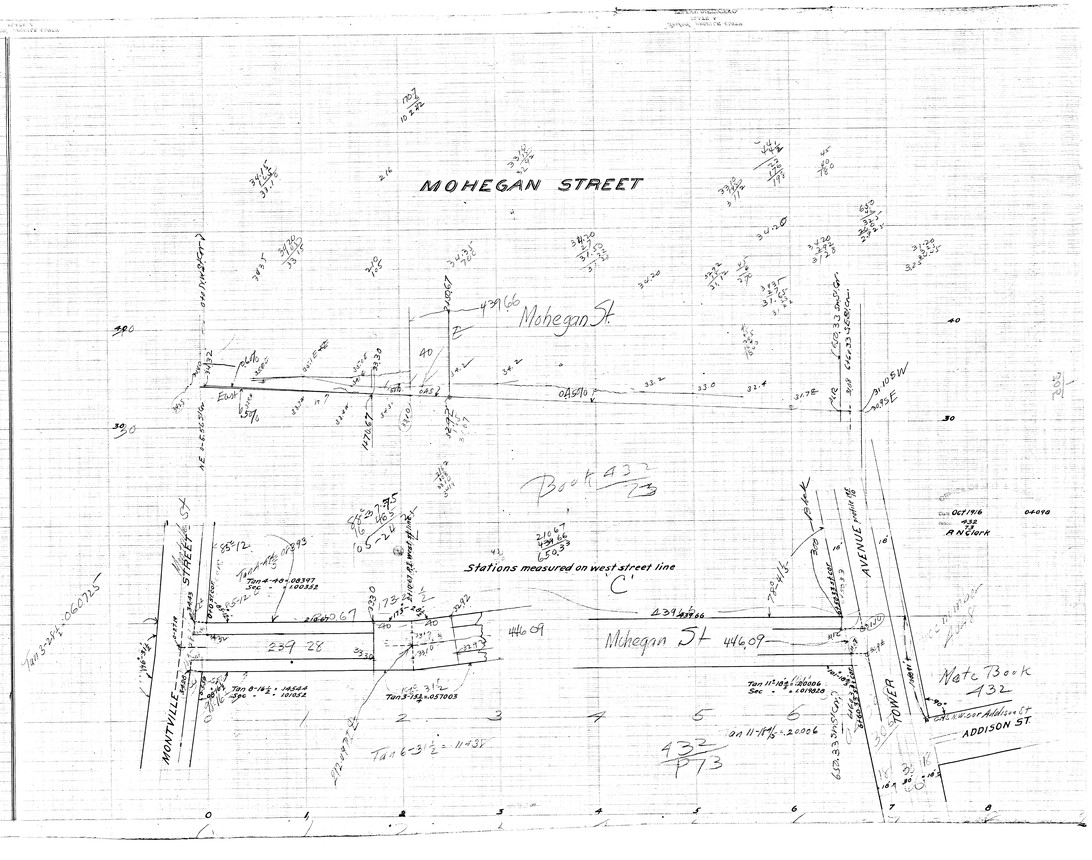
MOHEGAN STREET
Mohegan St.
Book 432
Stations measured on west street line
C
Mohegan St
MONTVILLE STREET
AVENUE
TOWER
ADDISON ST.
Note Book 432
432 P13