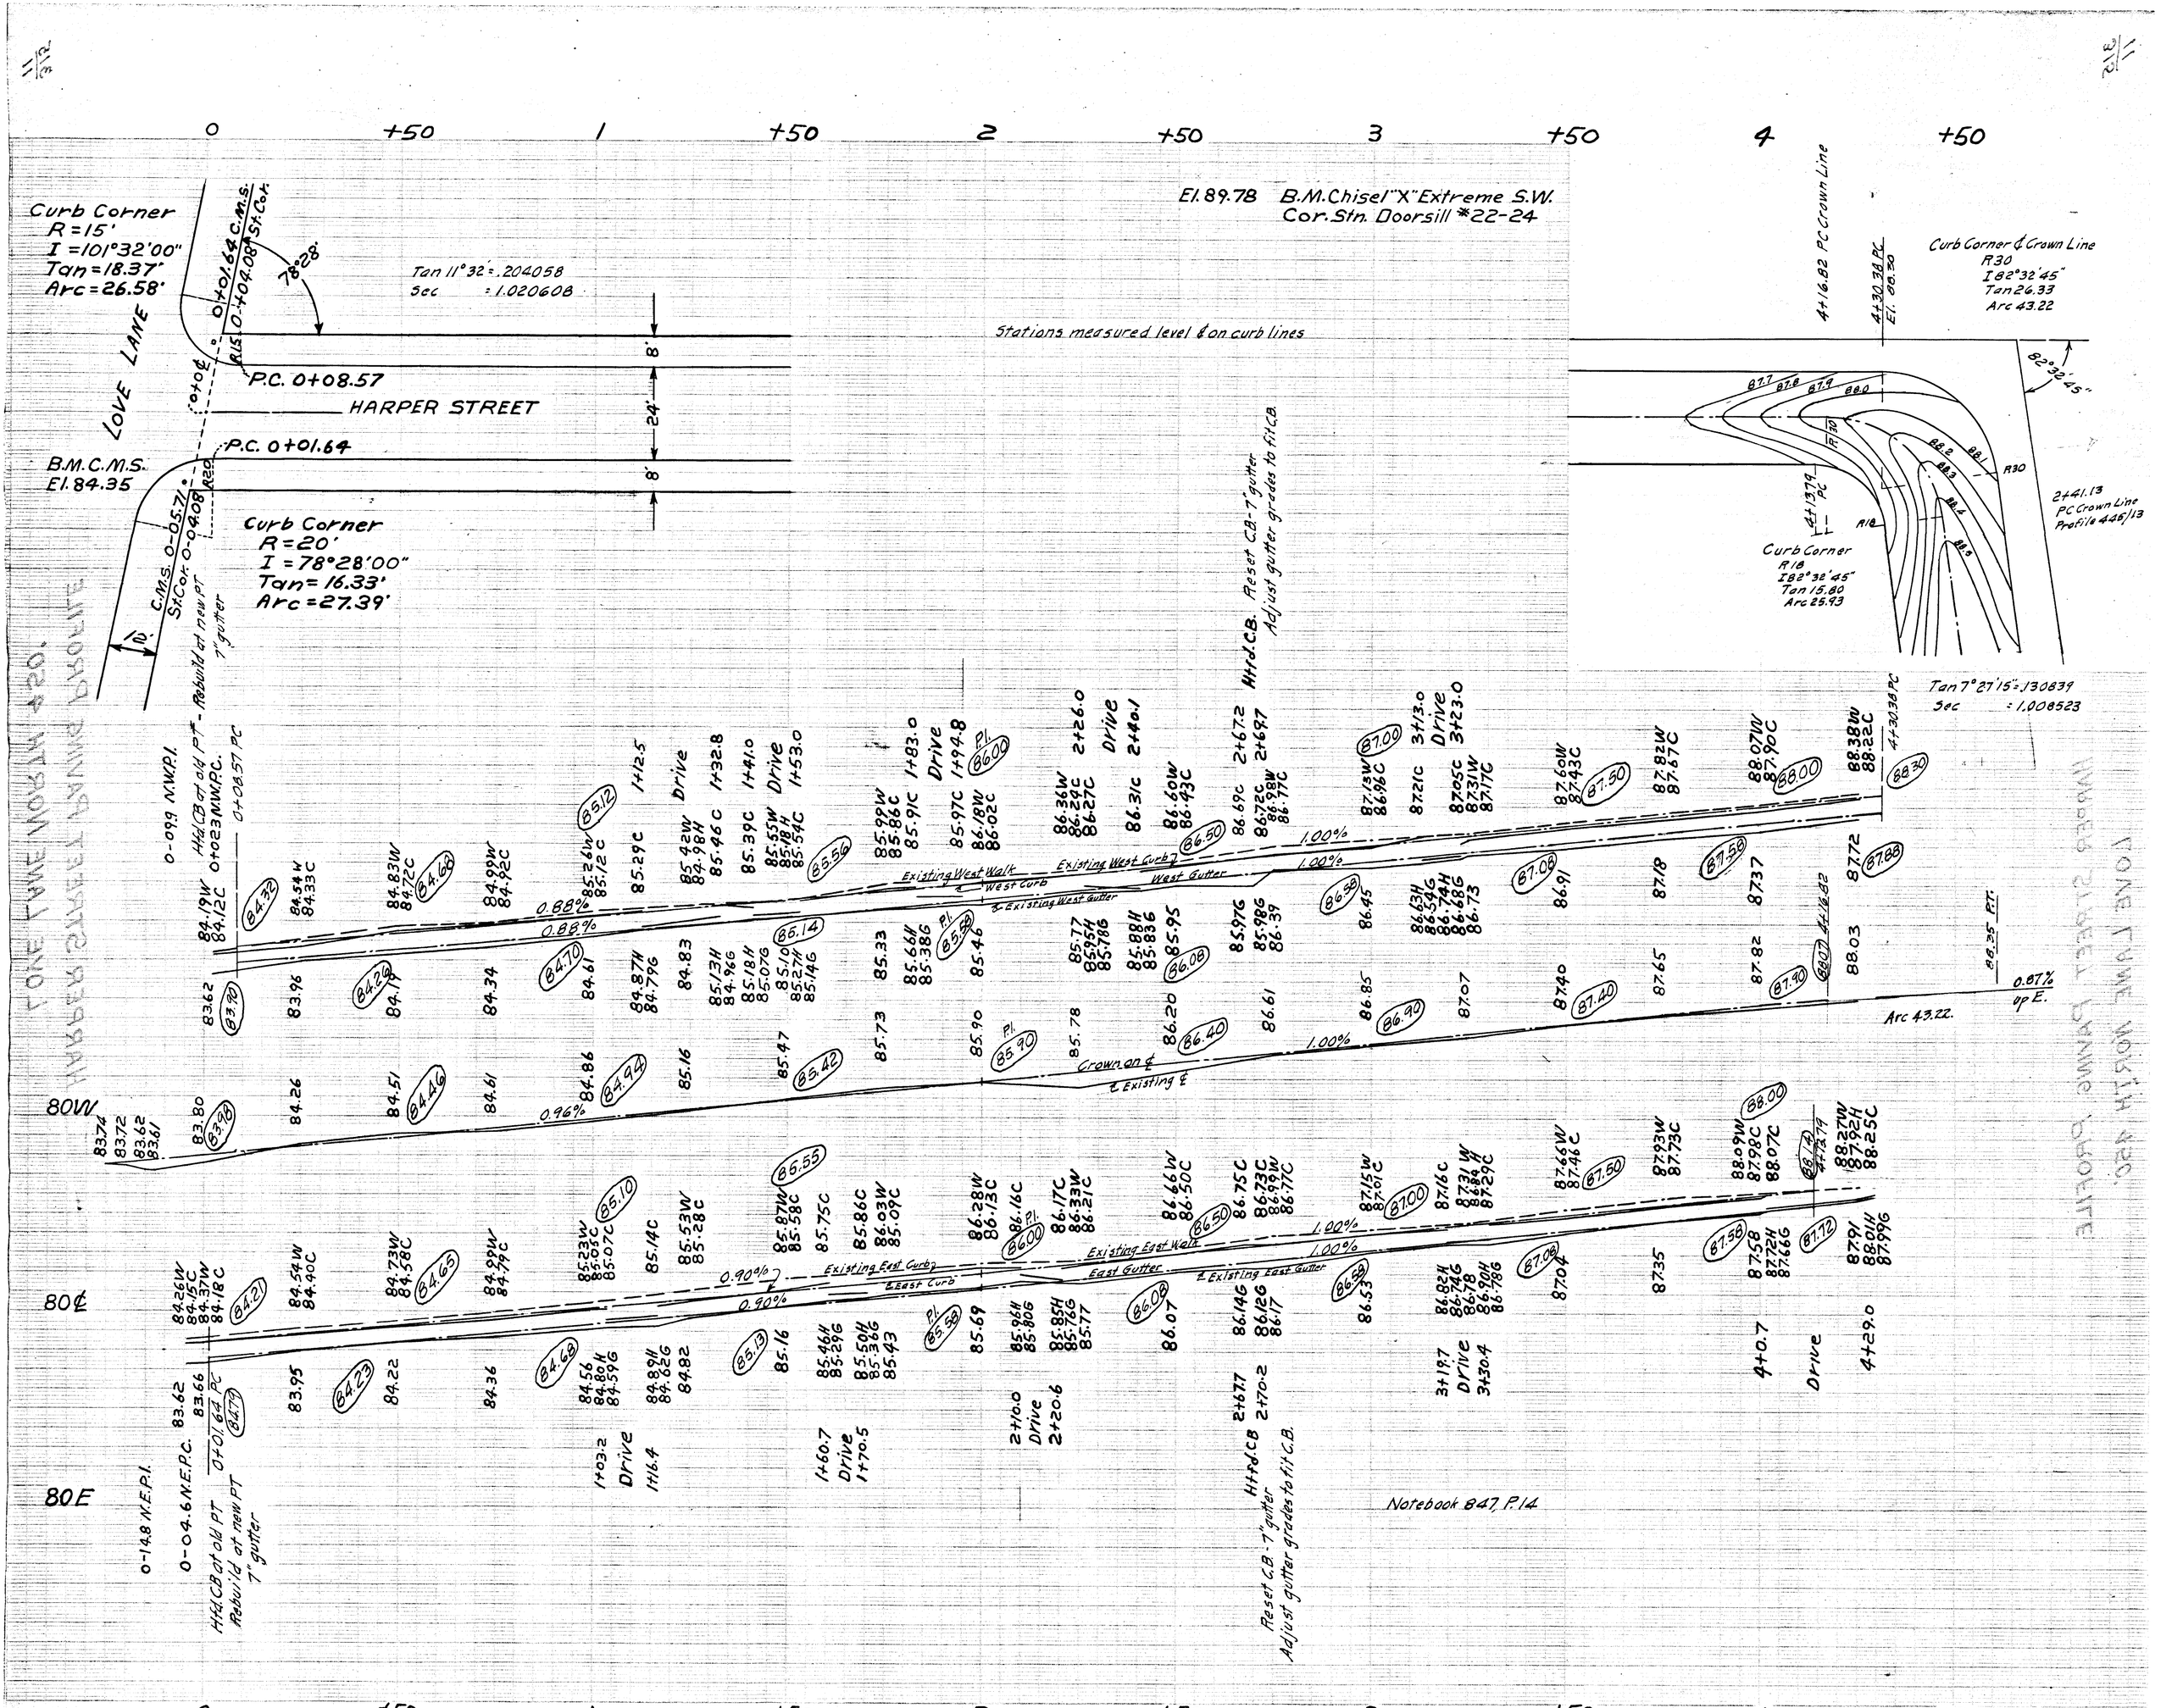

CITY OF HARTFORD
DEPARTMENT OF ENGINEERING
SCALES H: 1"=20' JUNE 1970
V: 1"=2'
DAYBOOK No. 010186