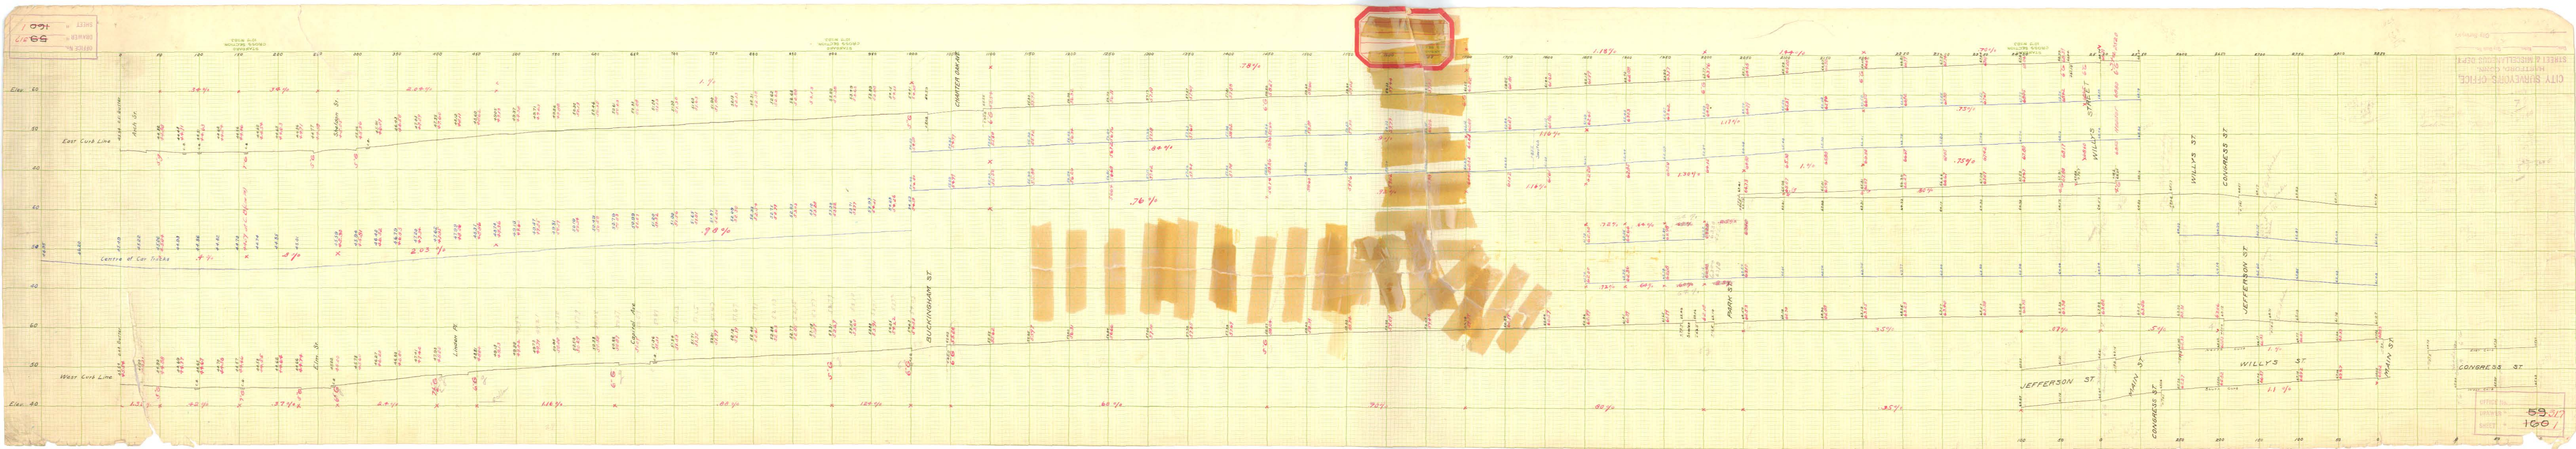
STANDARD CROSS SECTION CITY ROAD
East Curb Line
Center of Car Tracks
West Curb Line
Elev. 60
Elev. 50
Elev. 40
Hall St.
Hudson St.
Lincoln Pl.
Lincoln St.
Garfield Ave.
Fox St.
BUCKINGHAM ST.
CHESTER STREET
PARK ST.
WILLI'S STREET
WILLI'S ST.
CONGRESS ST.
JEFFERSON ST.
MAIN ST.
59 20/100