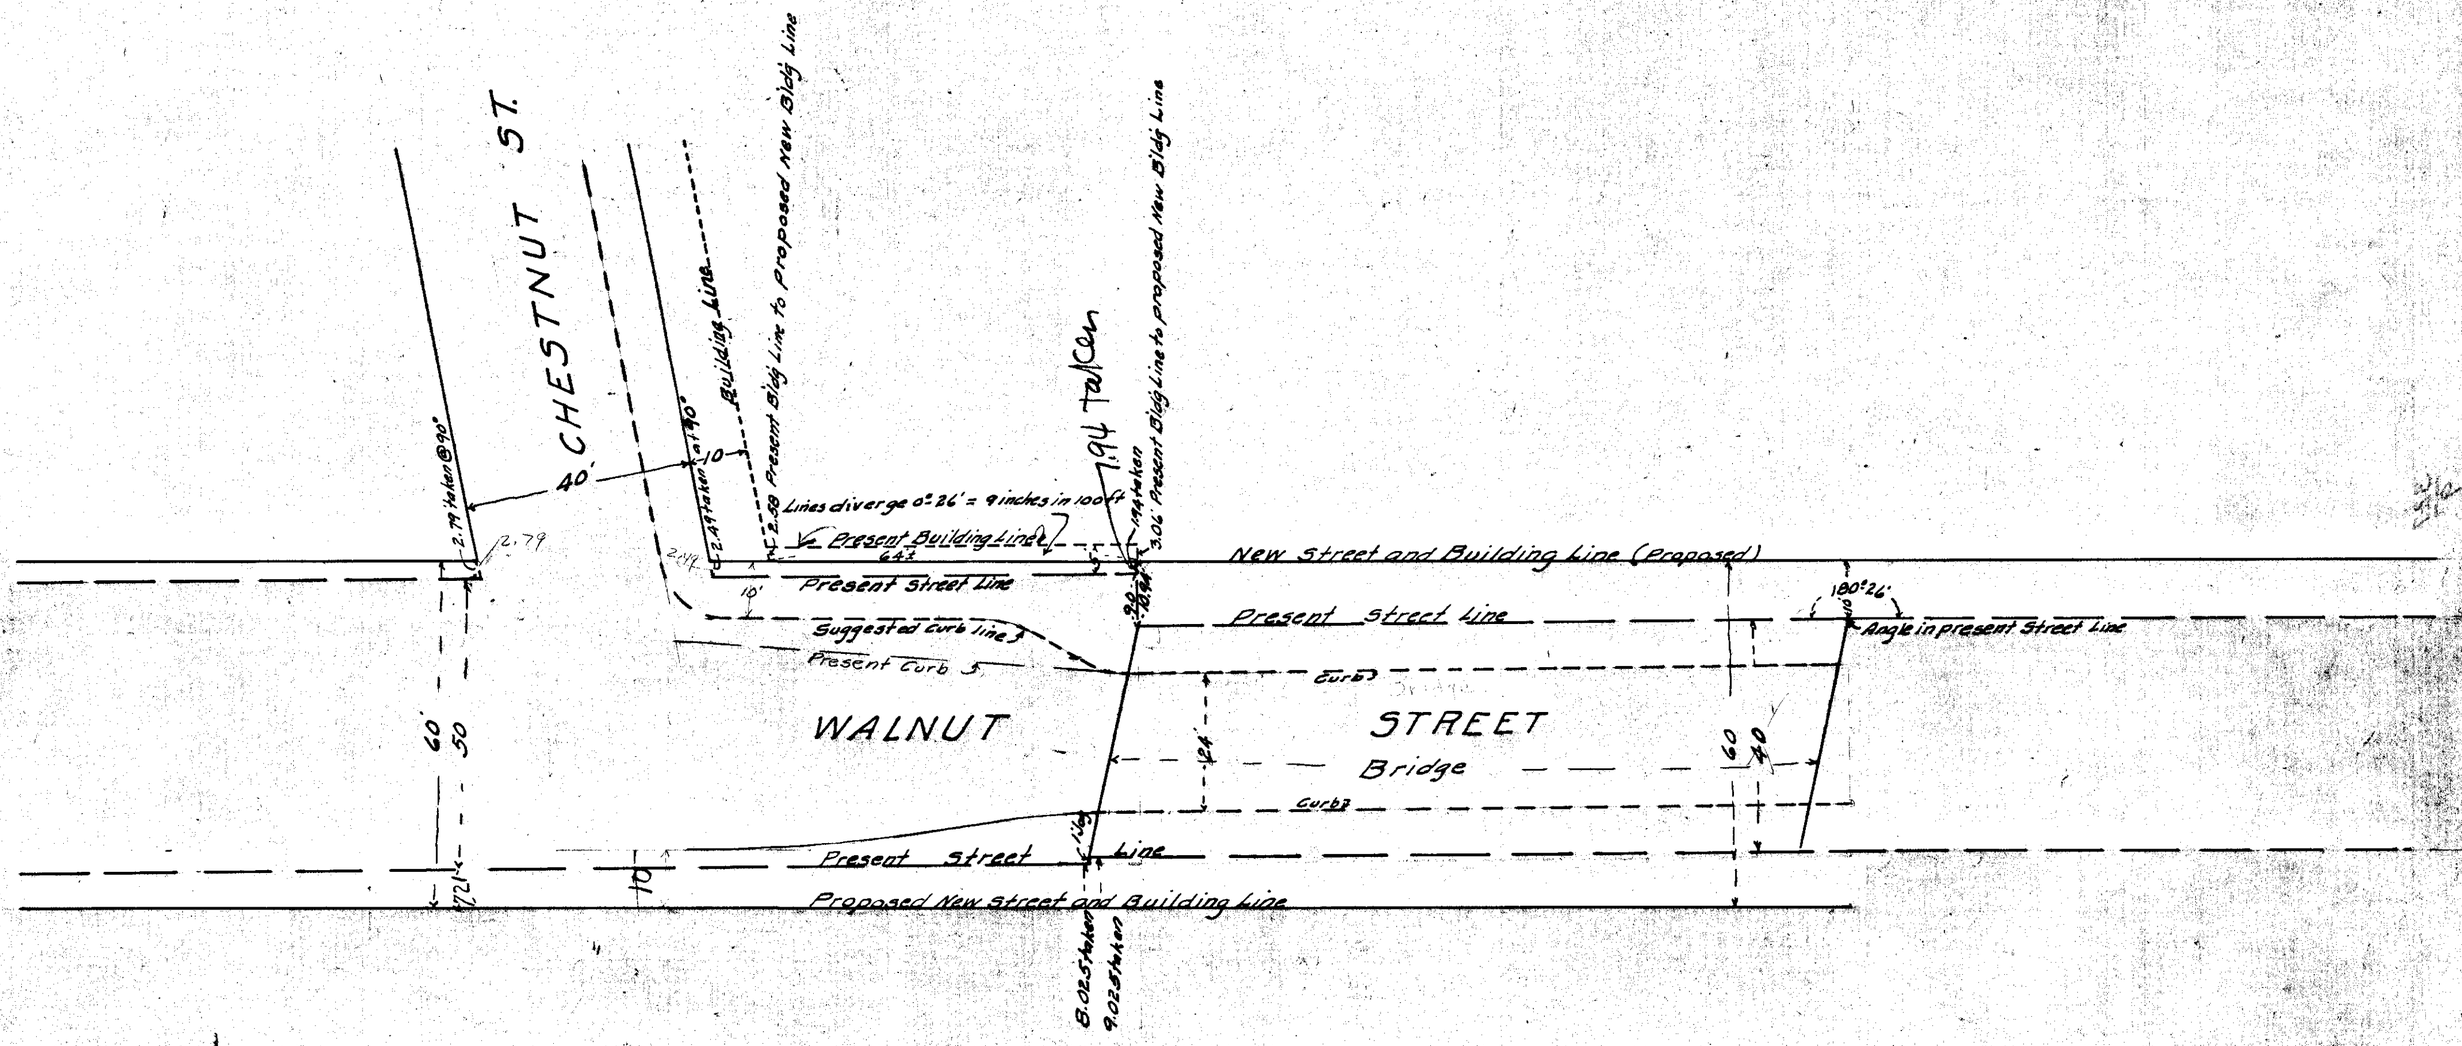

Scale 1 inch = 20 feet

Daybook No. 06485