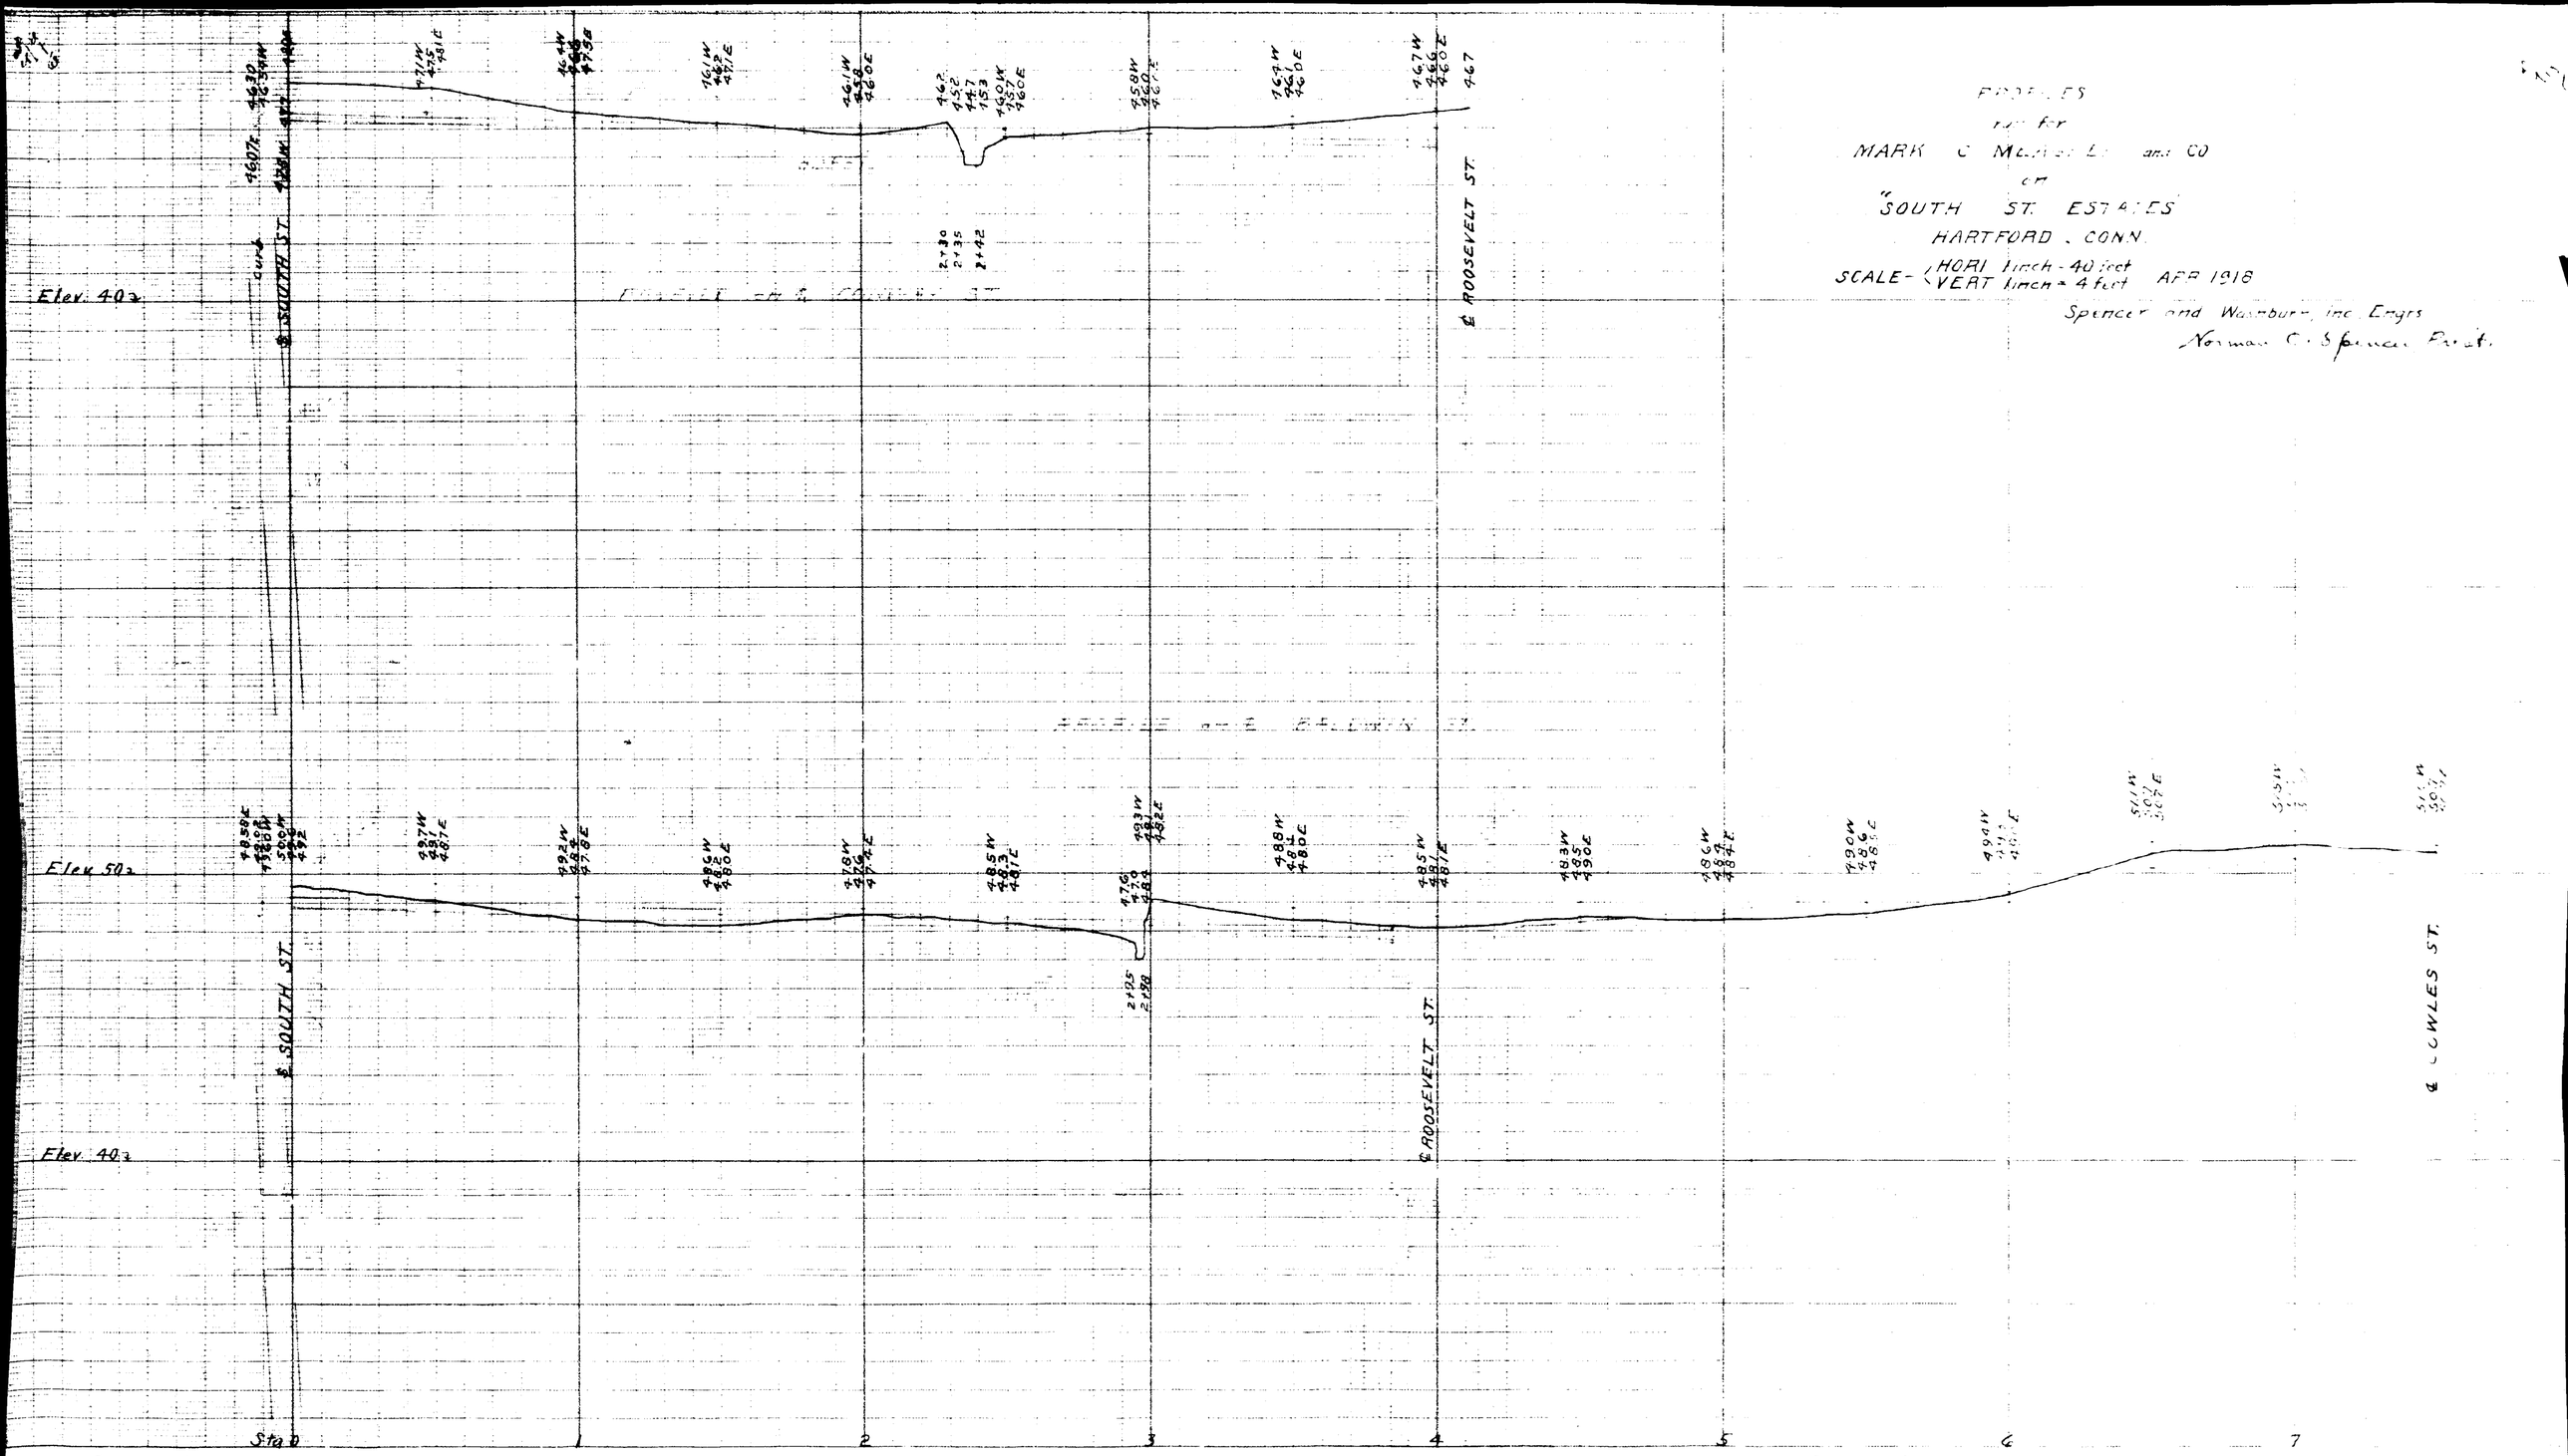
PROFILES
for
MARK C. MELLEN & CO
of
"SOUTH ST. ESTATES"
HARTFORD, CONN.
SCALE - HORI 1 inch = 40 feet
VERT 1 inch = 4 feet
APR 1918
Spencer and Warburton, Inc Engrs
Norman C. Spencer Pres.
Elev. 40
Elev 50
Elev. 40
SOUTH ST.
ROOSEVELT ST.
COWLES ST.
Sta 0
1
2
3
4
5
6
7