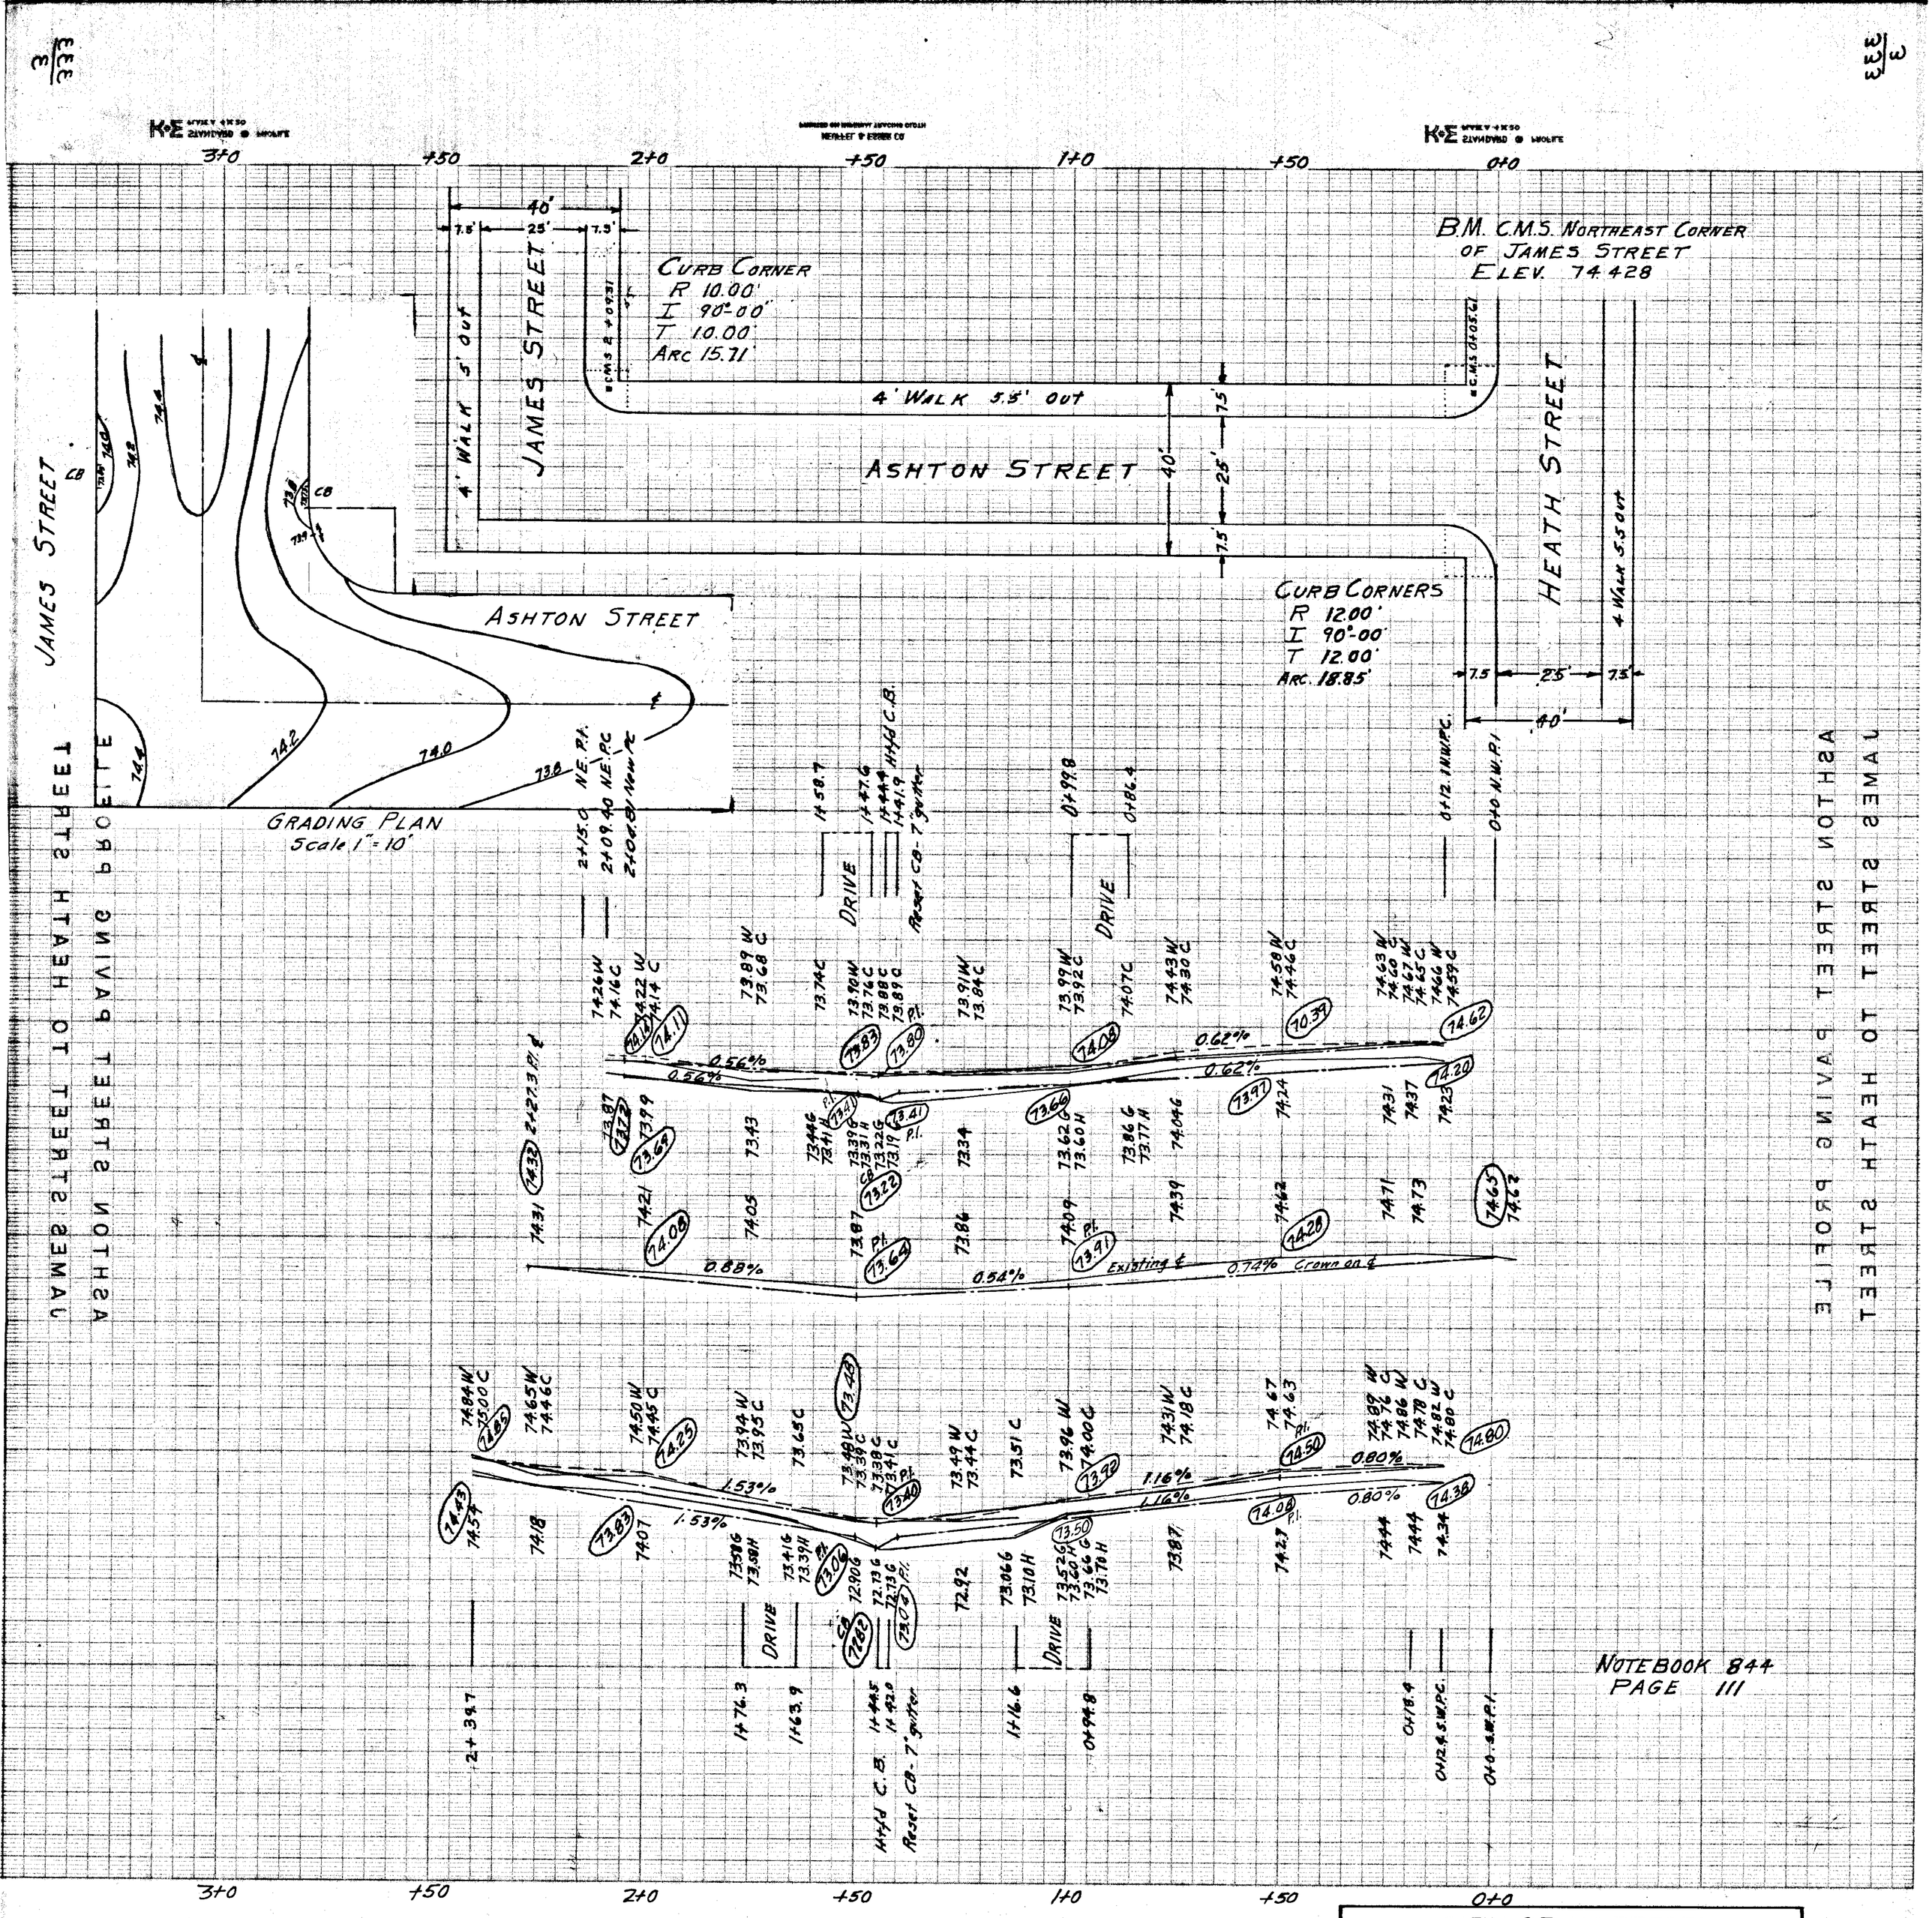

CITY OF HARTFORD
DEPARTMENT OF ENGINEERING
Scale: H1" = 20' MAY 1971
V1" = 2'
Daybook No. 010270