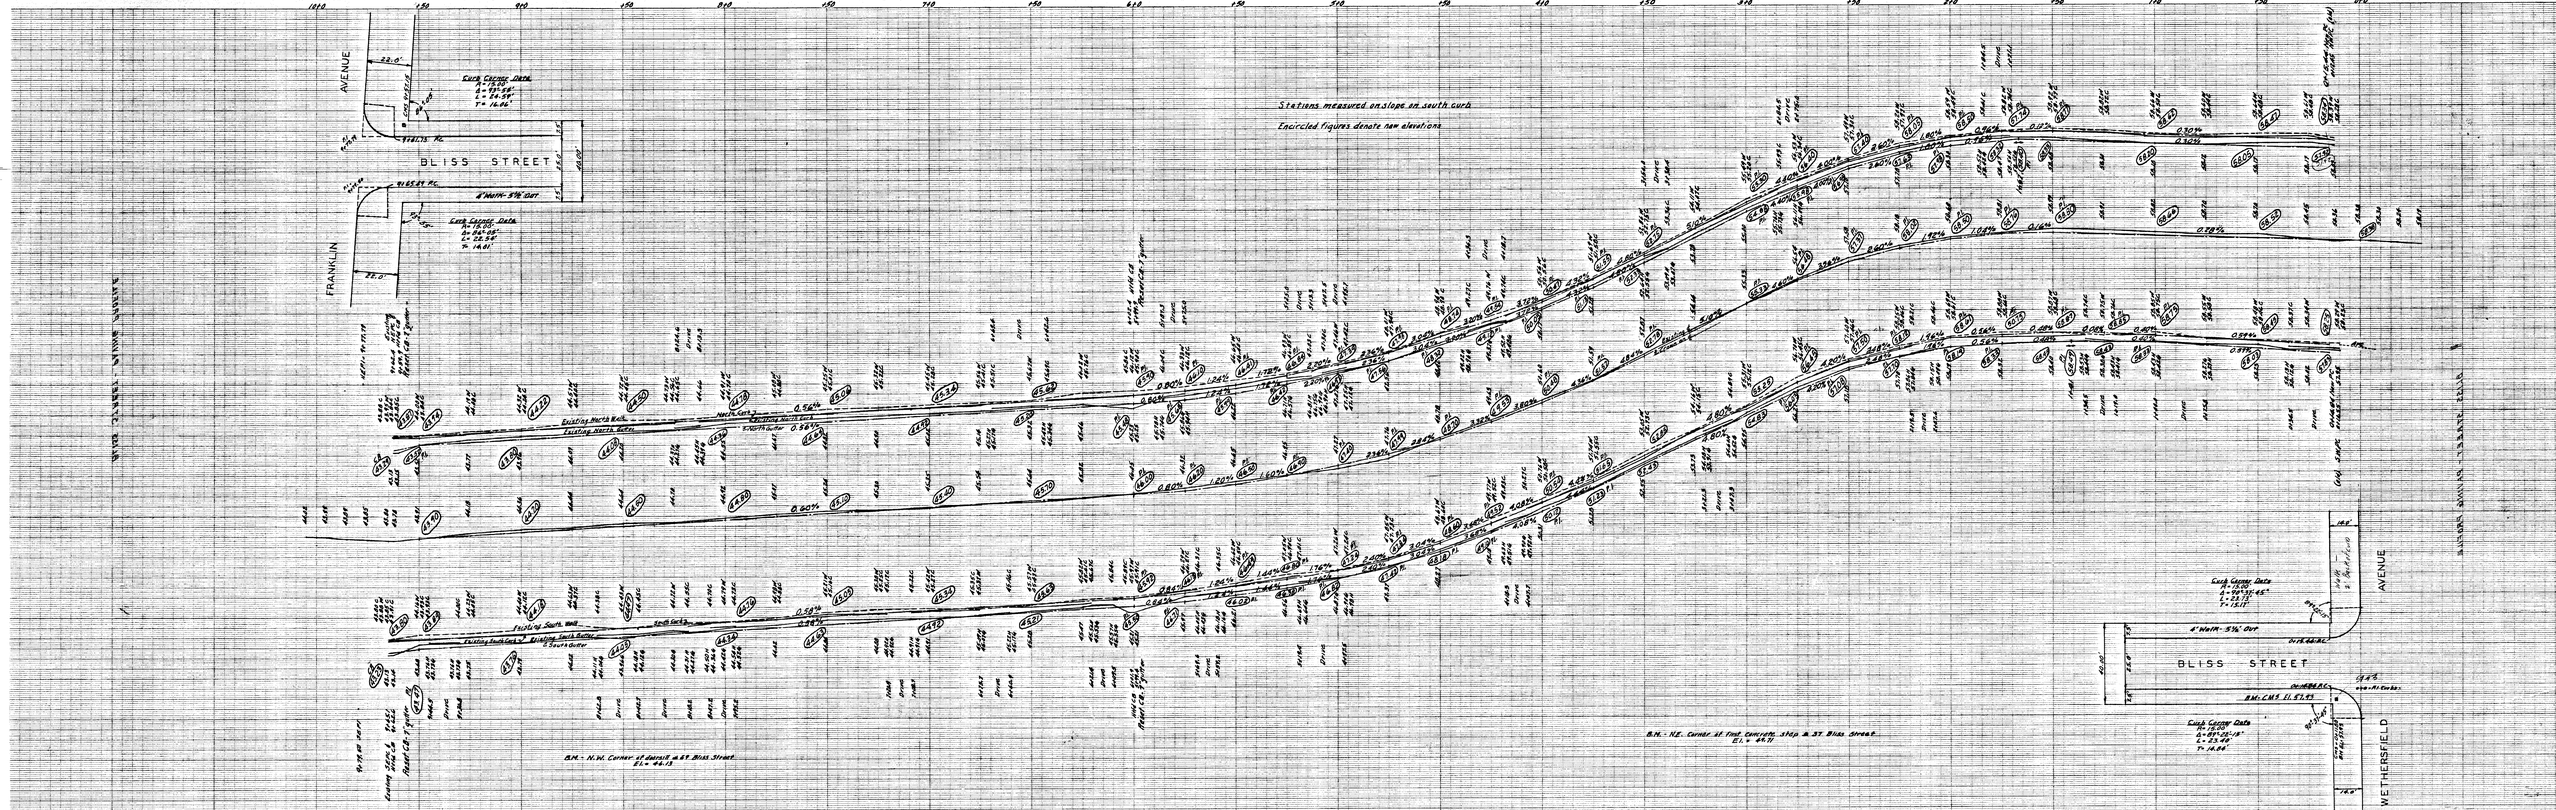

CITY OF HARTFORD
DEPARTMENT OF ENGINEERING
SCALE: 1" = 20 FEET DEC. 1971
DAYBOOK # 010313

Notebook 845, pg 94