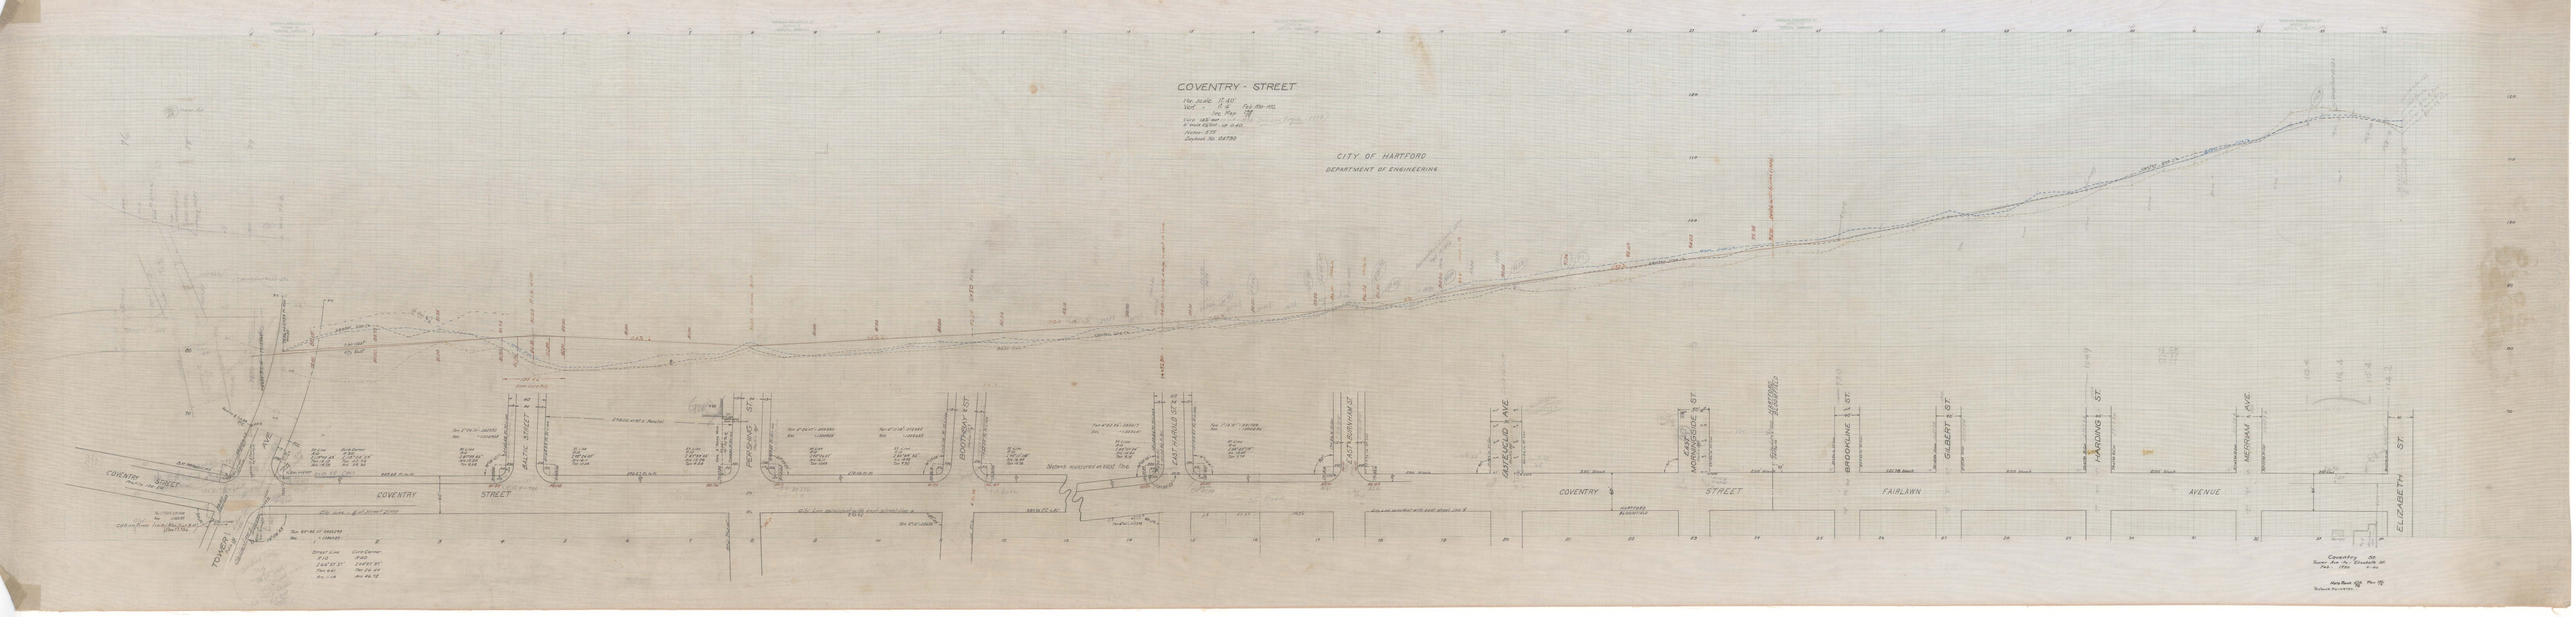
COVENTRY - STREET
CITY OF HARTFORD
DEPARTMENT OF ENGINEERING
COVENTRY STREET
TOWER AVE
BALTIC STREET
PERSHING ST
BOOTHBY ST
EAST HAMILTON ST
EASTBURNHAM ST
GATEWOOD AVE
EAST MONTGOMERY ST
BROOKLINE ST
GILBERT ST
HARDING ST
MERRIAM AVE
ELIZABETH ST
FAIRLAWN AVENUE
Coventry St
Sewer Ave to Elizabeth St
Feb 1926
Field Book 478 Plan 79