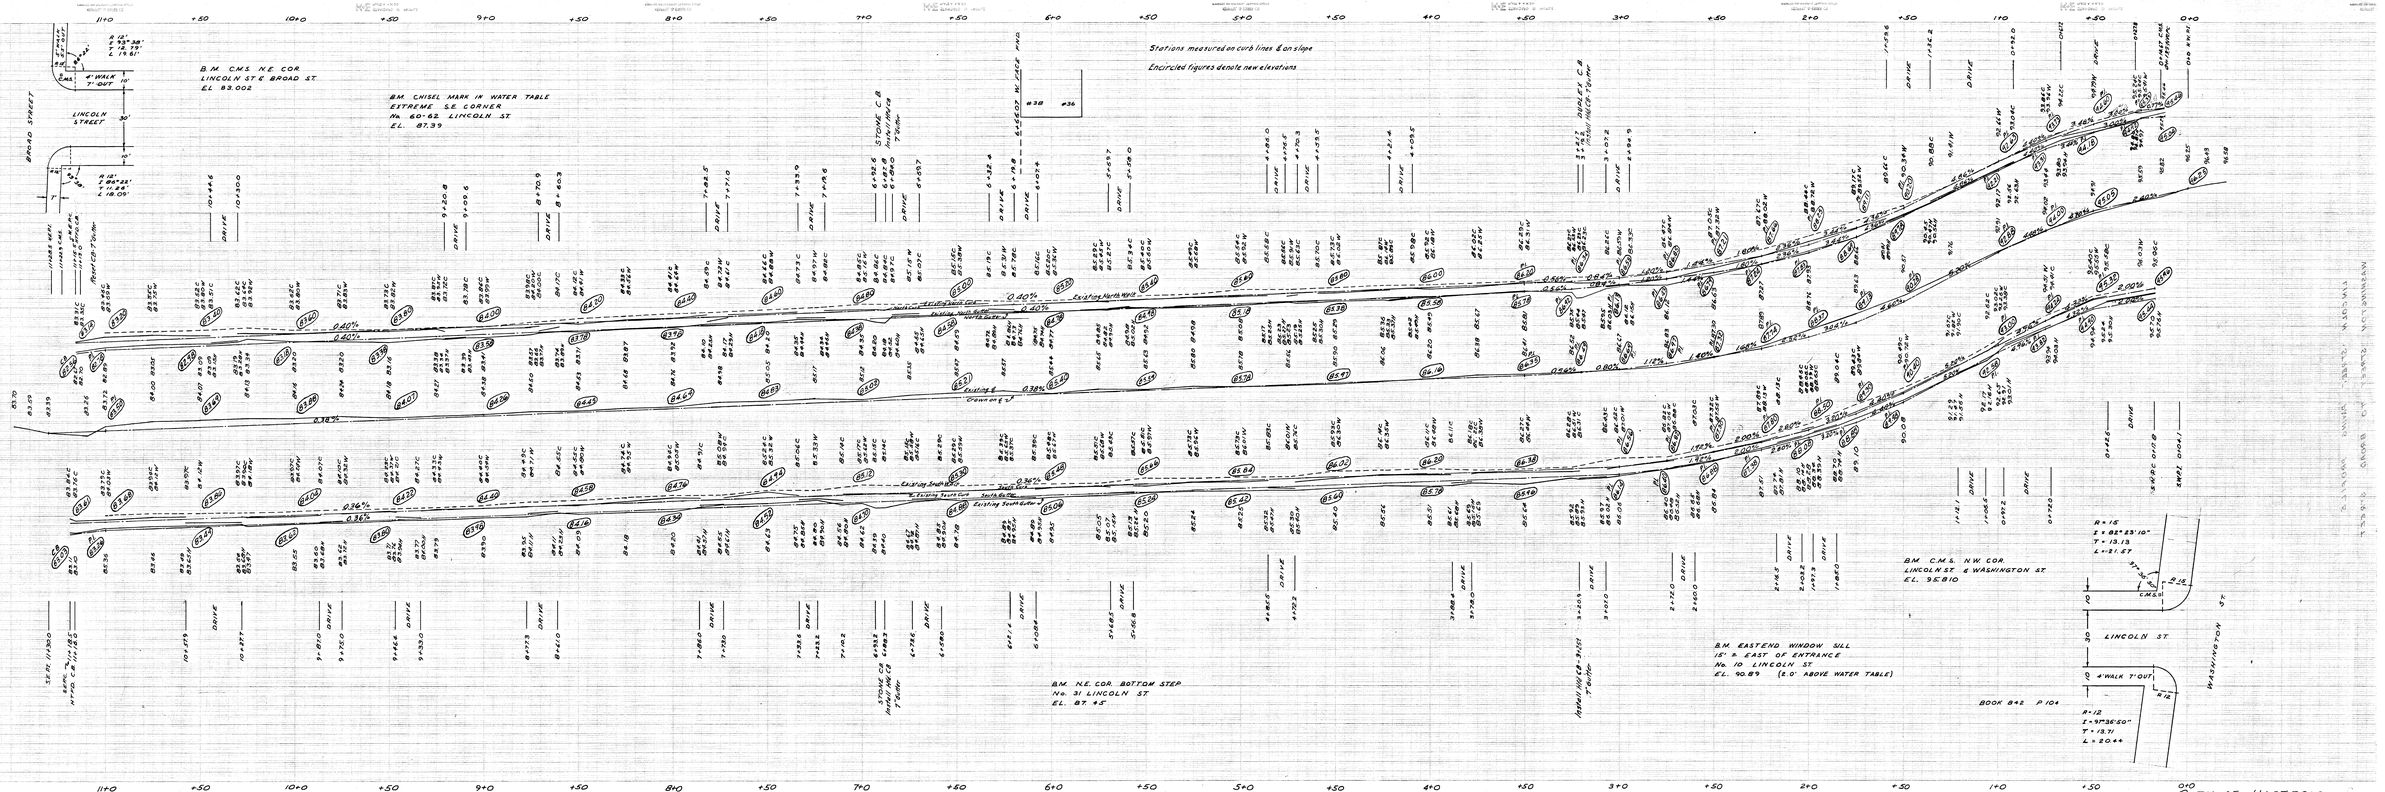


CITY OF HARTFORD
DEPARTMENT OF ENGINEERING
SCALES H 1" = 20' APRIL 1972
V 1" = 2'
DAYBOOK NO. 010338