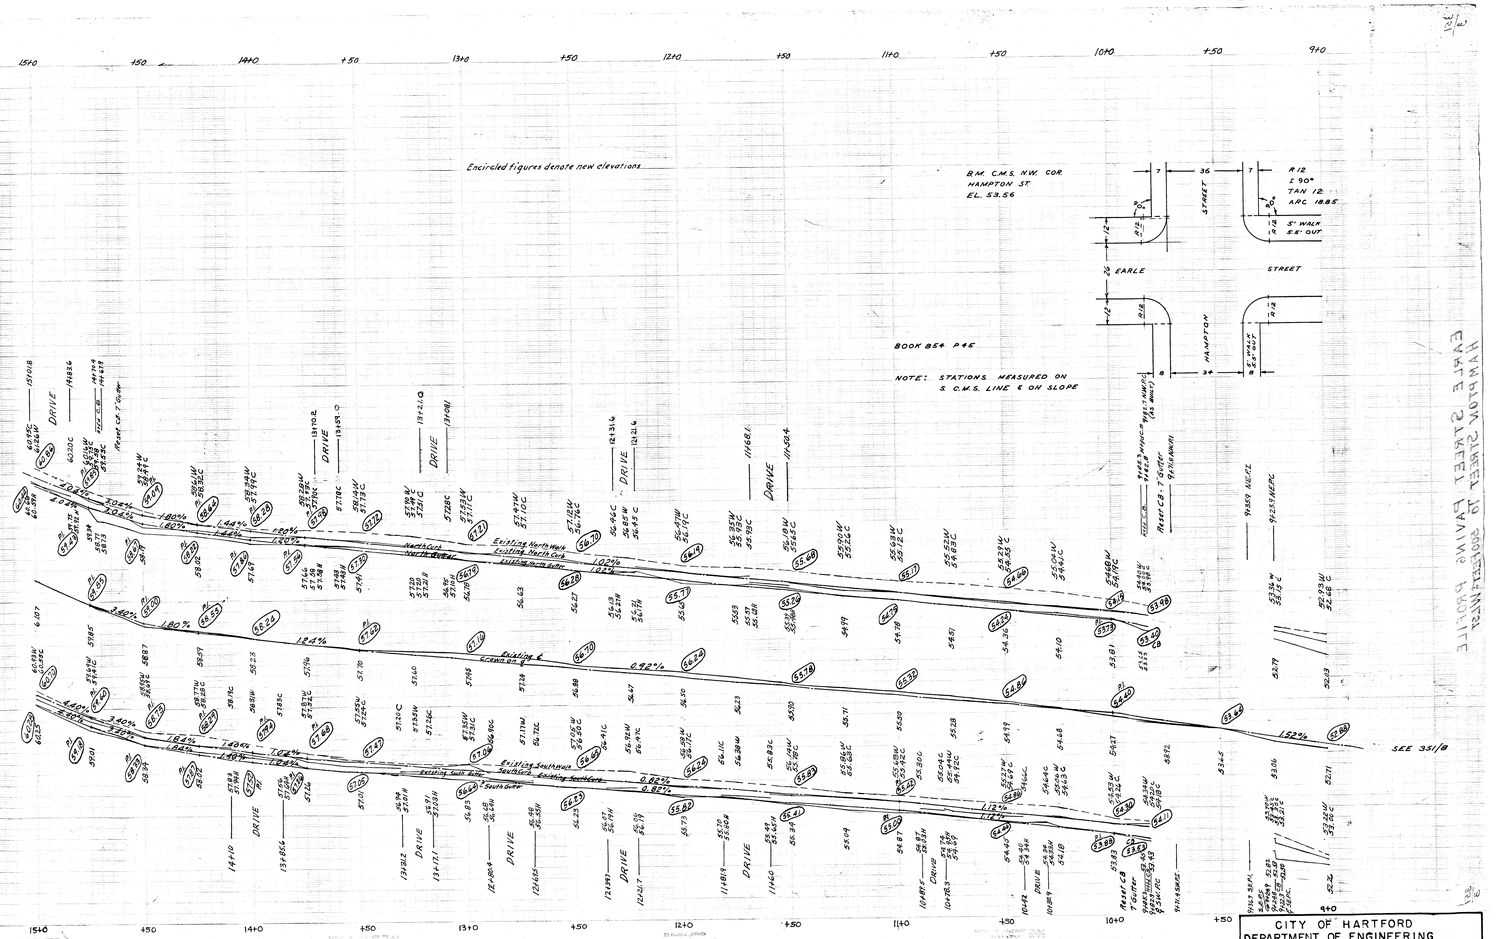

EARLE STREET PAVING PROFILE
HAMPTON STREET TO ROOSEVELT