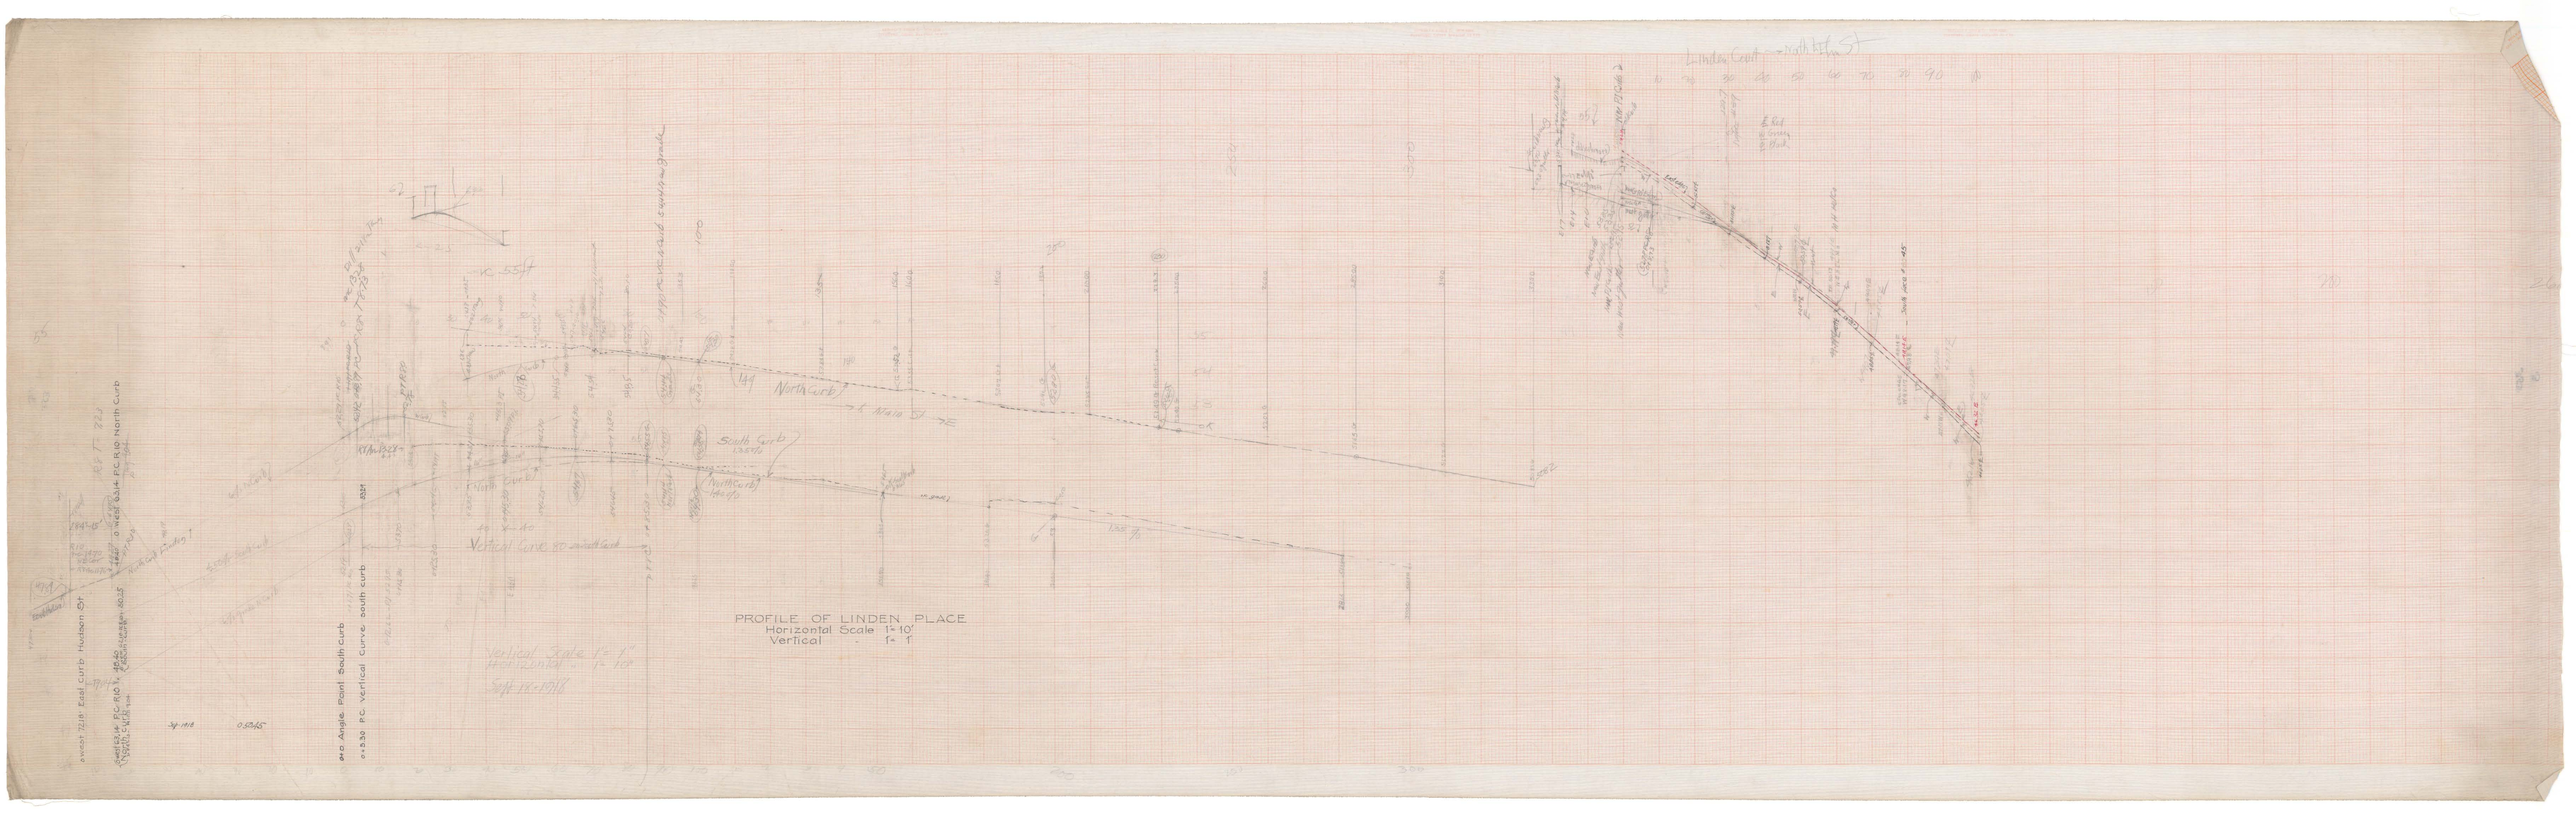
PROFILE OF LINDEN PLACE
Horizontal Scale 1" = 10'
Vertical - 1" = 1'
North curb
South Curb
Vertical Curve 80 - width
Vertical Scale 1" = 1'
Horizontal 1" = 10'
Sept 12-1916
Lithia Court - north bdy St
0 10 20 30 40 50 60 70 80 90 100
0 West 72.16 East Curb Hudson St
Sheet 5 of 6 P.C. R.10 V. 16.40
Cross-section 10.15 0 West 0.014 P.C. R.10 North Curb
Levels 14.18
4.1114 0.0045
0 + 0.30 P.C. Vertical Curve south curb
0 Angle Point South Curb
0 + 0.30 P.C. Vertical Curve south curb
0.0321