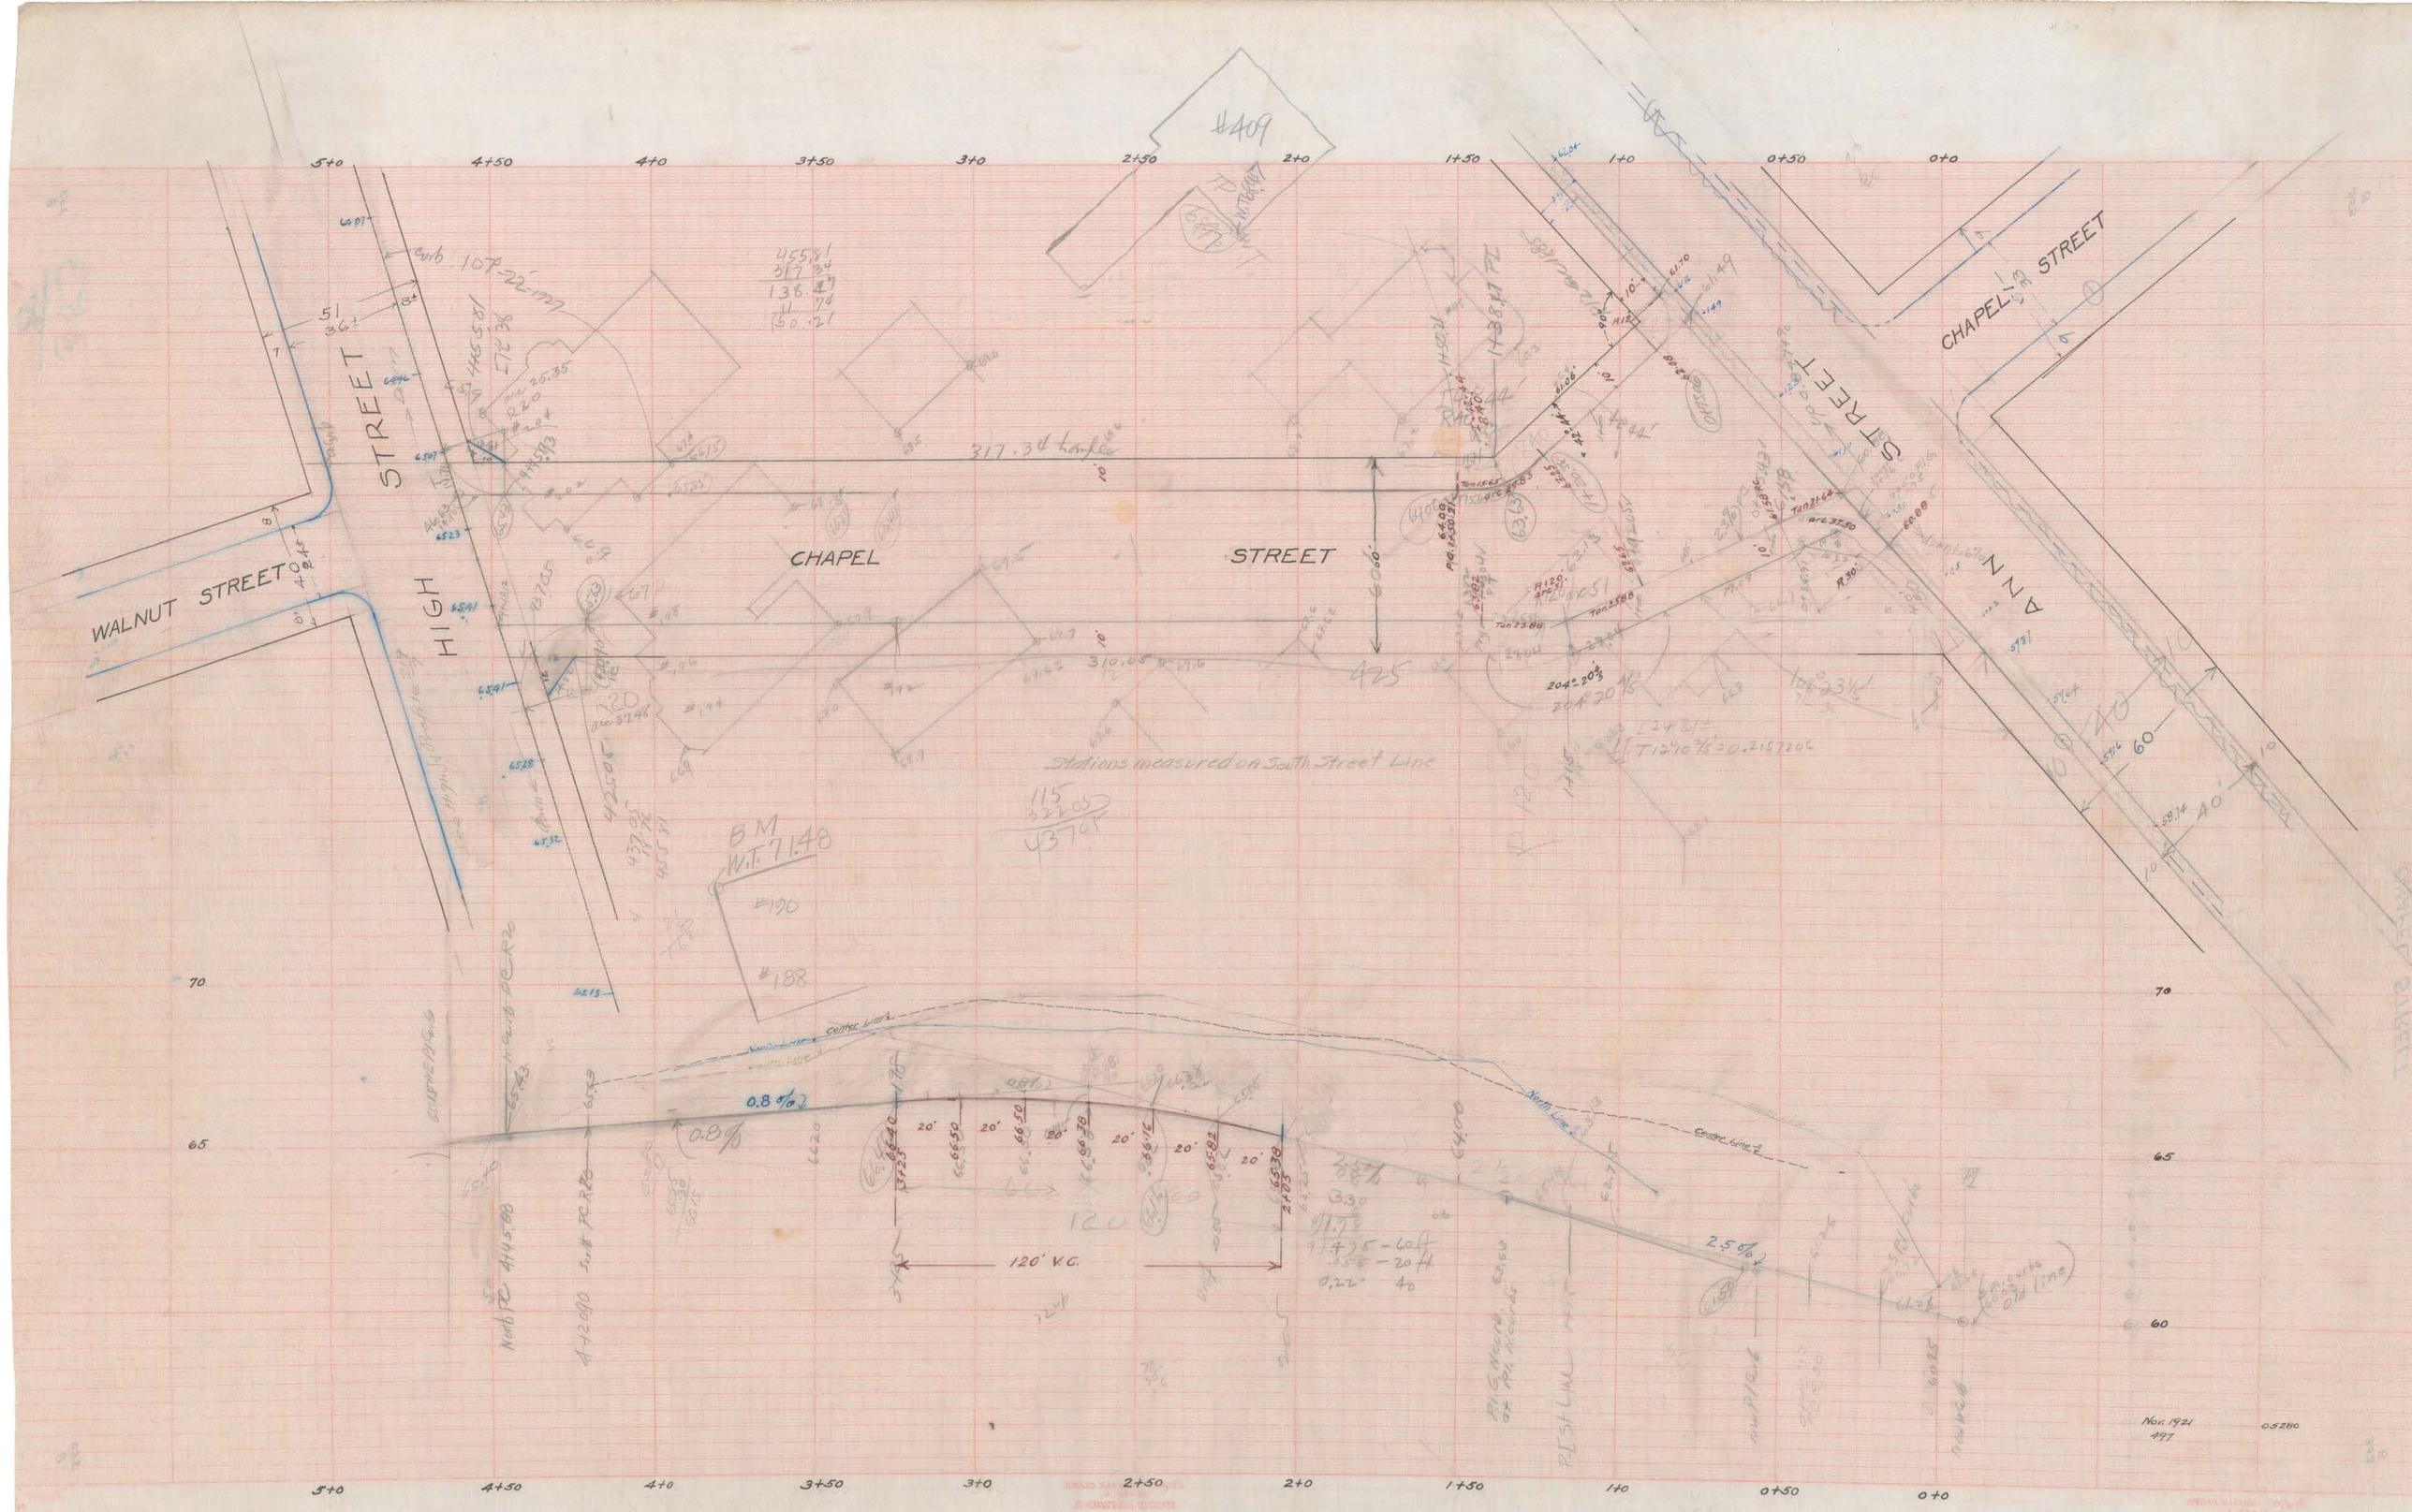
WALNUT STREET
HIGH STREET
CHAPEL STREET
CHAPEL STREET
PINE STREET
317.34 tangent
310.05
425
Stations measured on South Street Line
B.M. W.T. 7148
0.8%
2.5%
120' V.C.
Center Line
North Line
Nov. 1921
497
05280