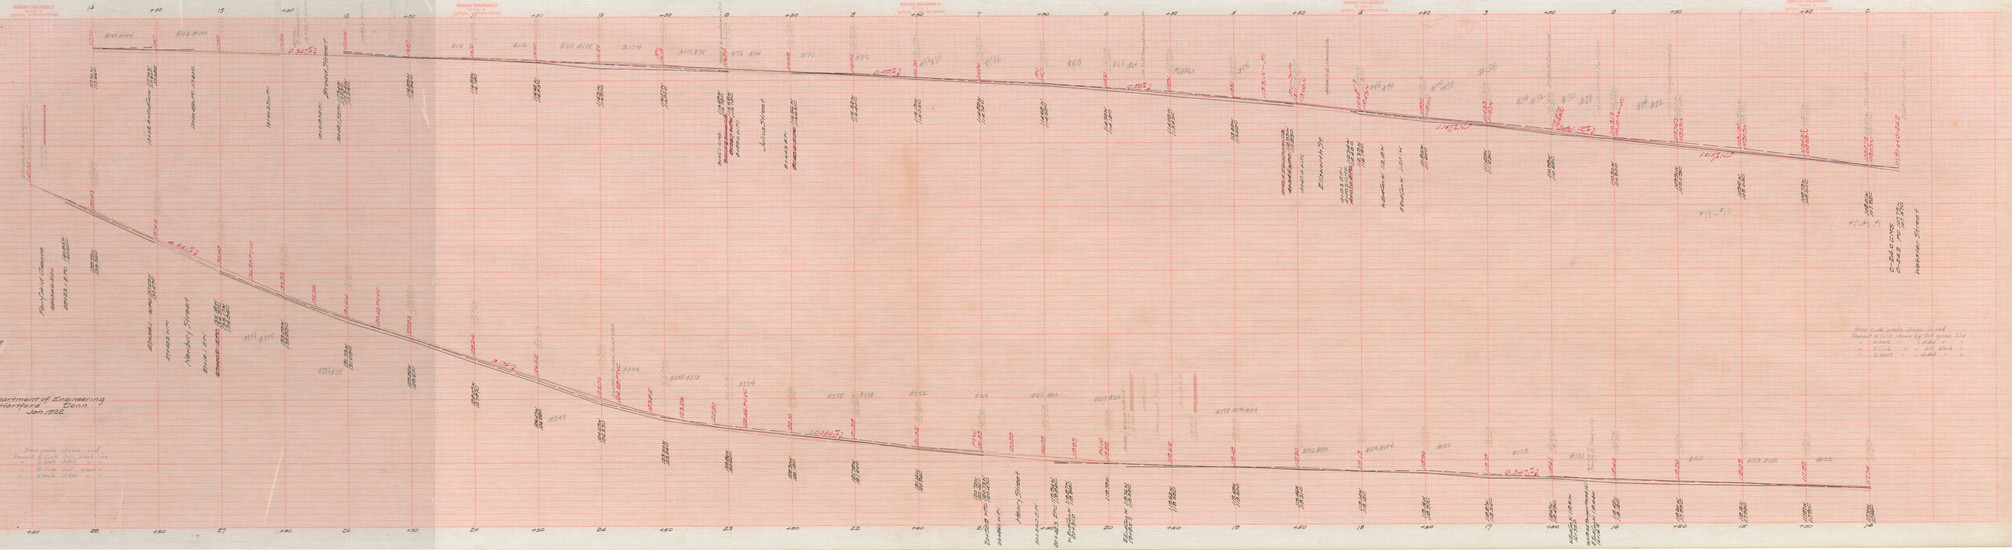
NEW BRITAIN AVENUE
WEBSTER STREET TO FAIRFIELD AVENUE
CURB PROFILE
HOR. SCALE 1" = 20
VER. SCALE 1" = 2'
Stations Measured on Curb Line
North Rule Stations in Street, South in Block
Dep. Bk. No. 0580 to 1066 and 1481
Department of Engineering
Hartford, Conn.
Jan. 1932
BENCHES
N.E. Cor. Hawthorn St. Ext. & School 111.49
N.W. Cor. Webster St. 118.38
Back Face Curb Webster St. 118.18
Back Face Curb Webster St. at the Queen Ann St. 114.97
N.E. Cor. Church St. 118.64
Back Face Curb N. Cor. Church St. 118.20
E. end of N. Cor. Church St. 116.95
Hawthorn Street
Church Street
Webster Street
Fairfield Avenue
Queen Ann Street
Hawthorn Street