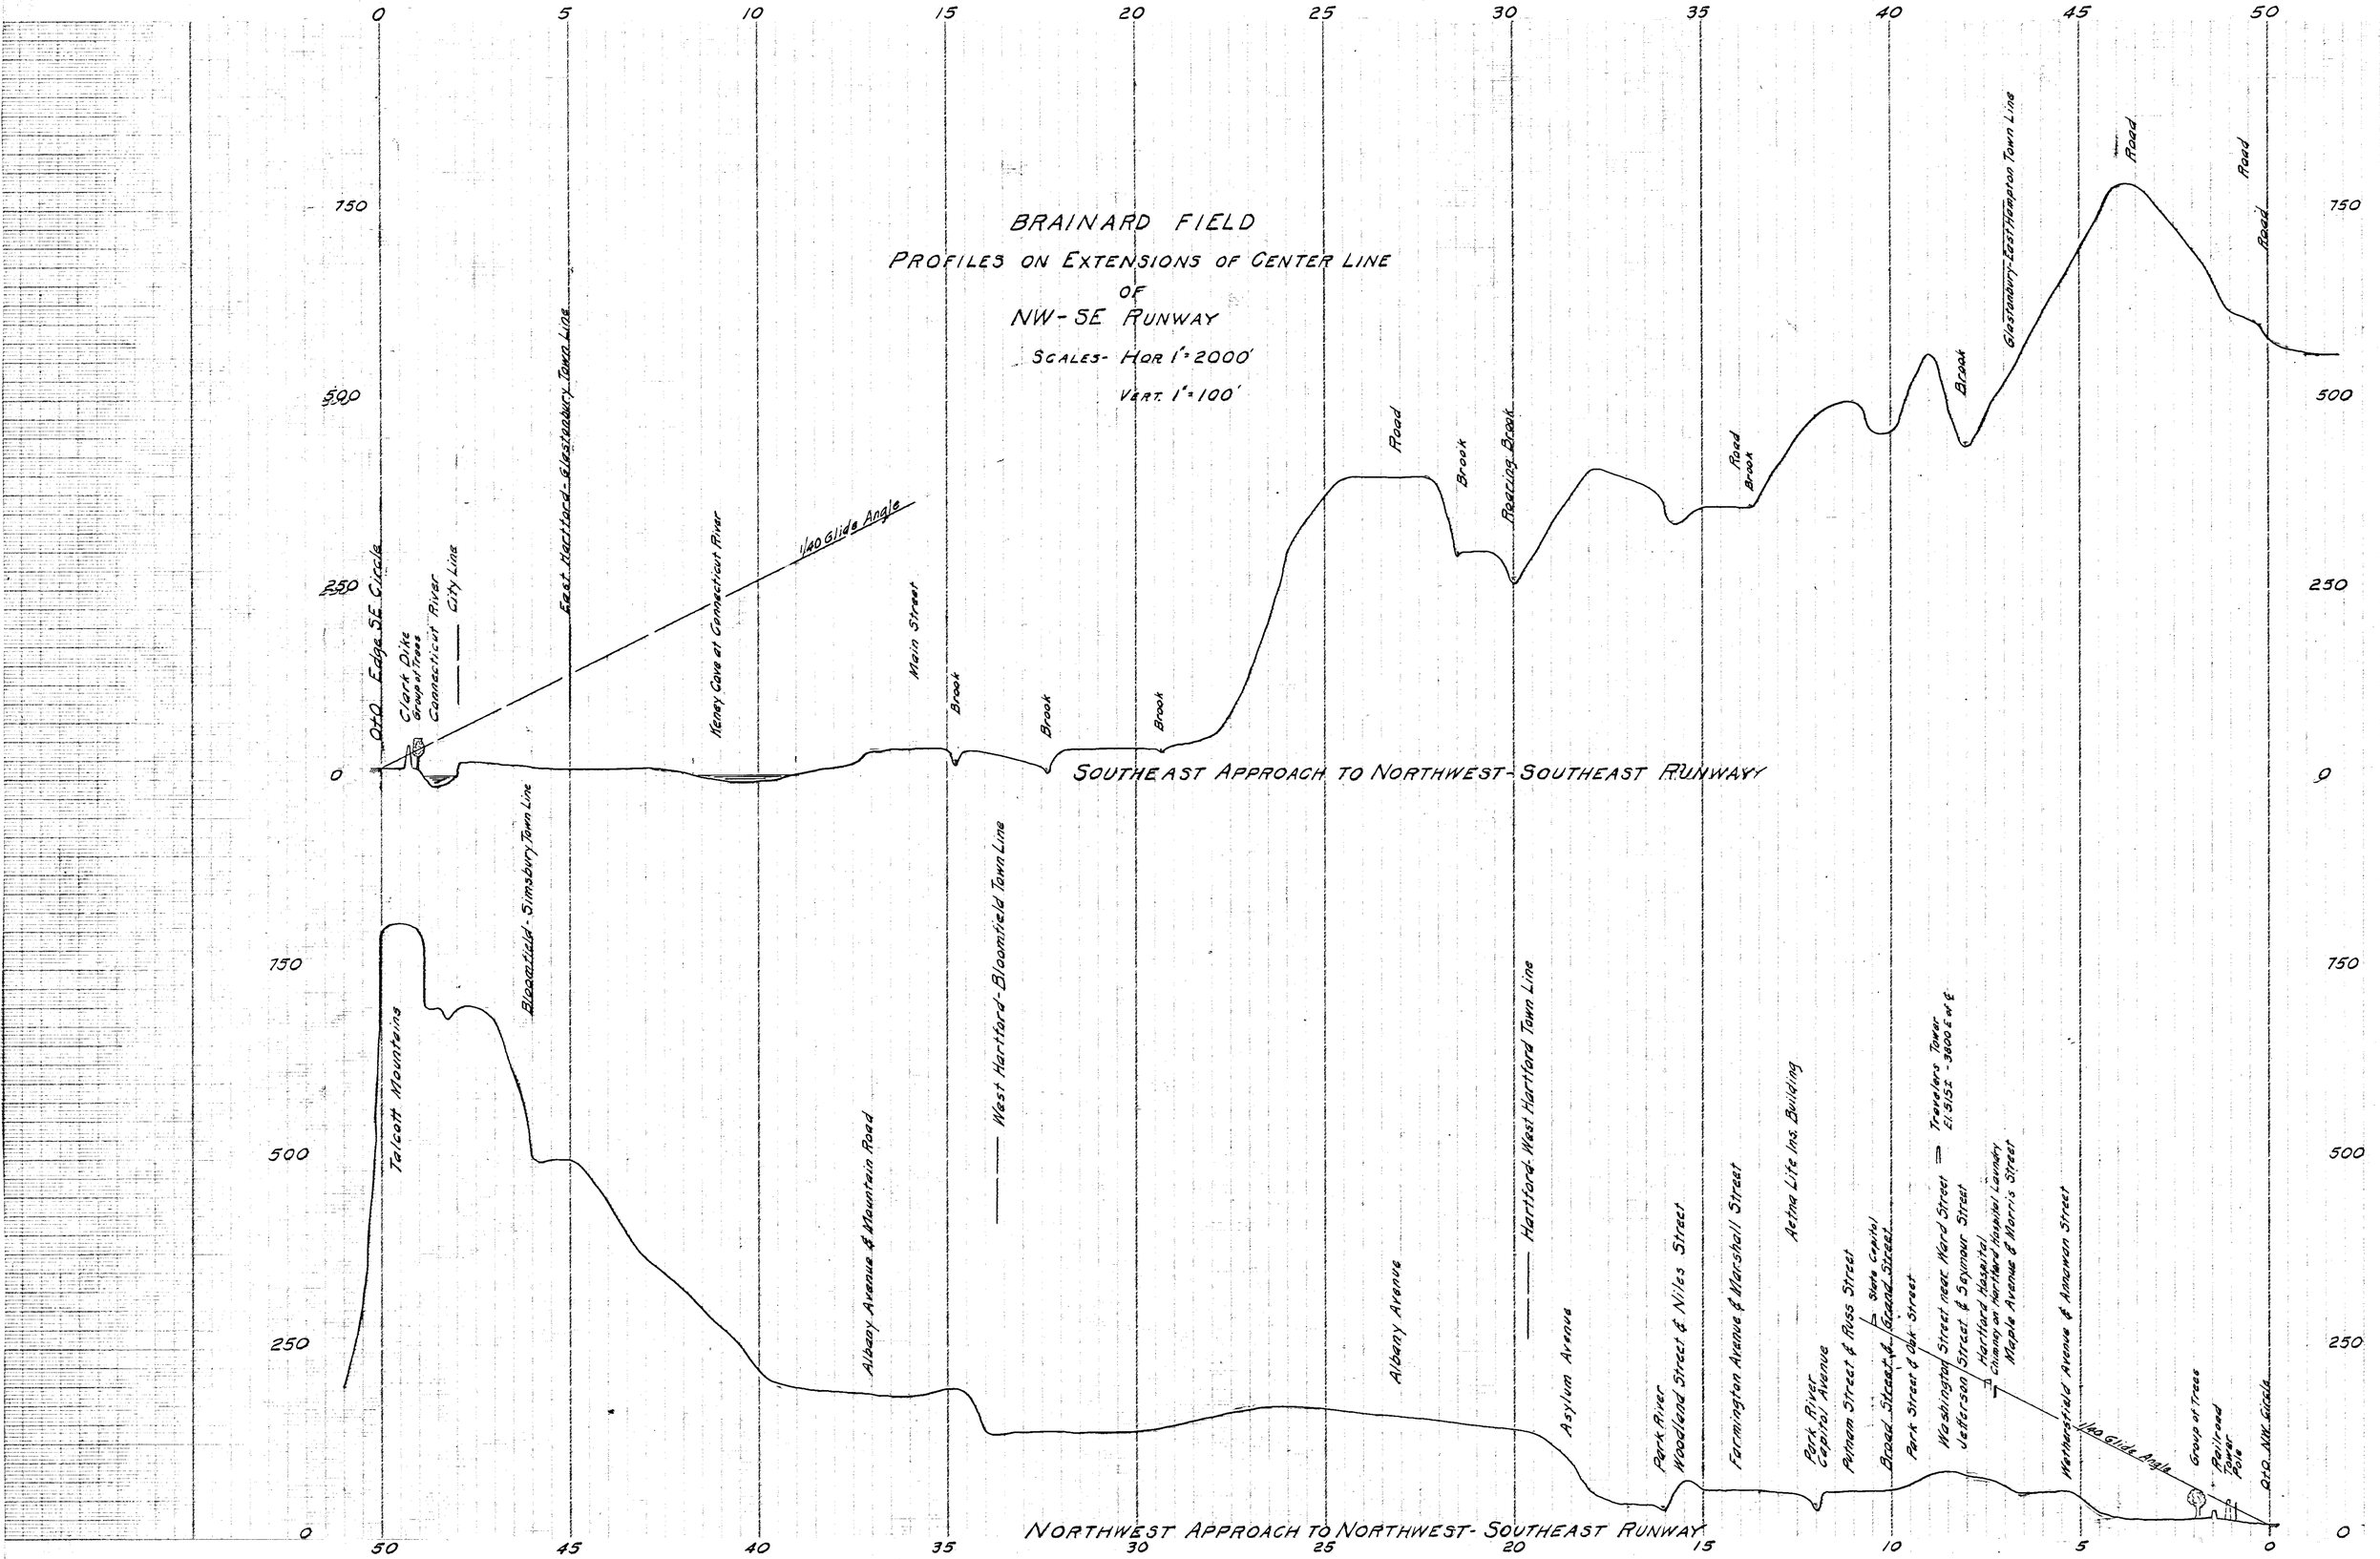

CITY OF HARTFORD
DEPARTMENT OF ENGINEERING
NOVEMBER 1948

SHEET 2 OF 5 SHEETS