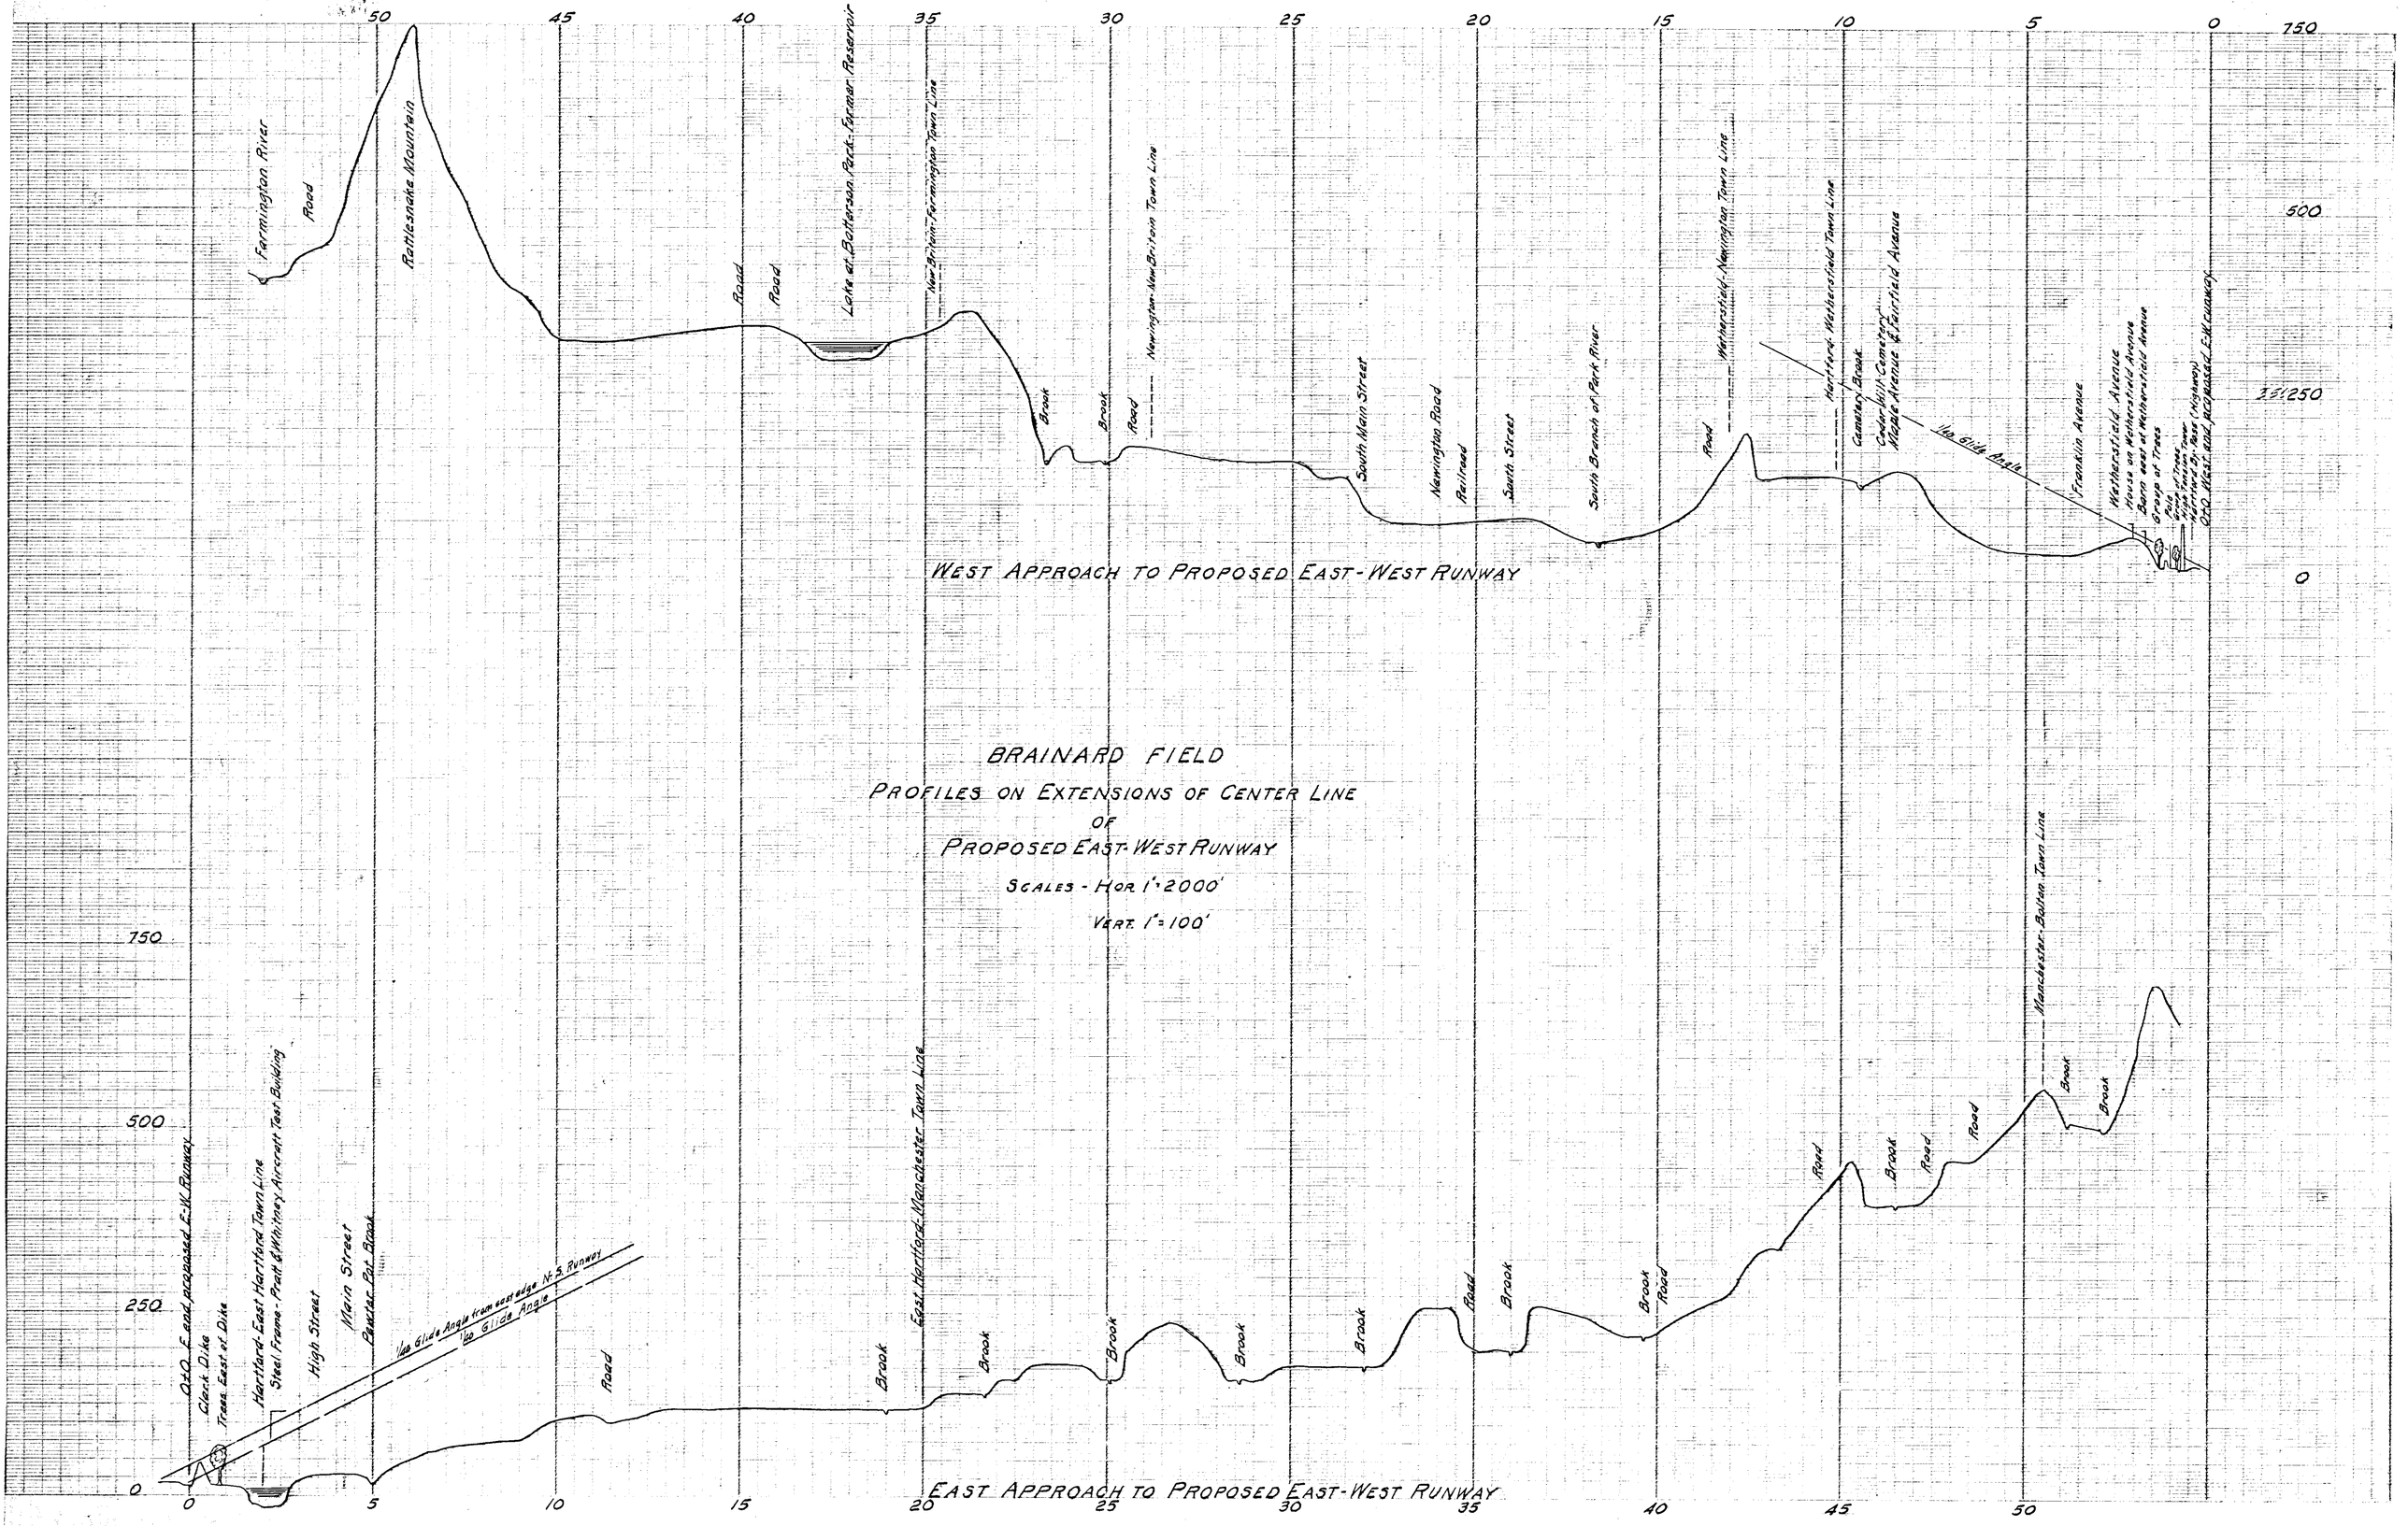

CITY OF HARTFORD
DEPARTMENT OF ENGINEERING
NOVEMBER 1948

SHEET 5 OF 5 SHEETS