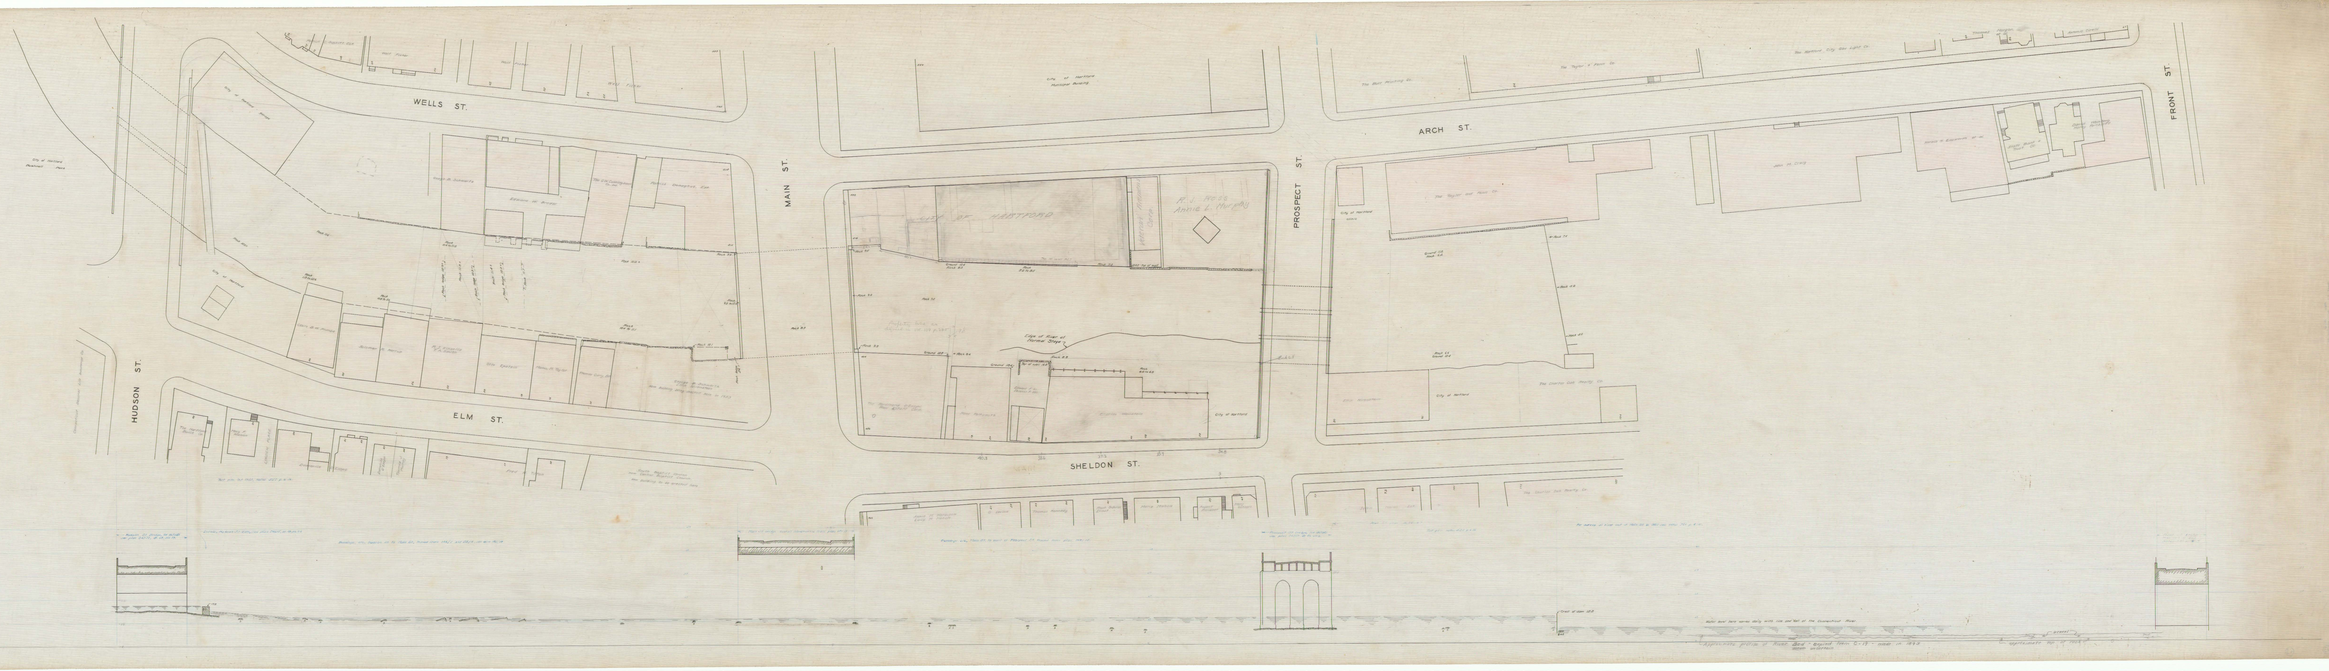
WELLS ST.
MAIN ST.
PROSPECT ST.
ARCH ST.
FRONT ST.
HUDSON ST.
ELM ST.
SHELDON ST.
City of Hartford