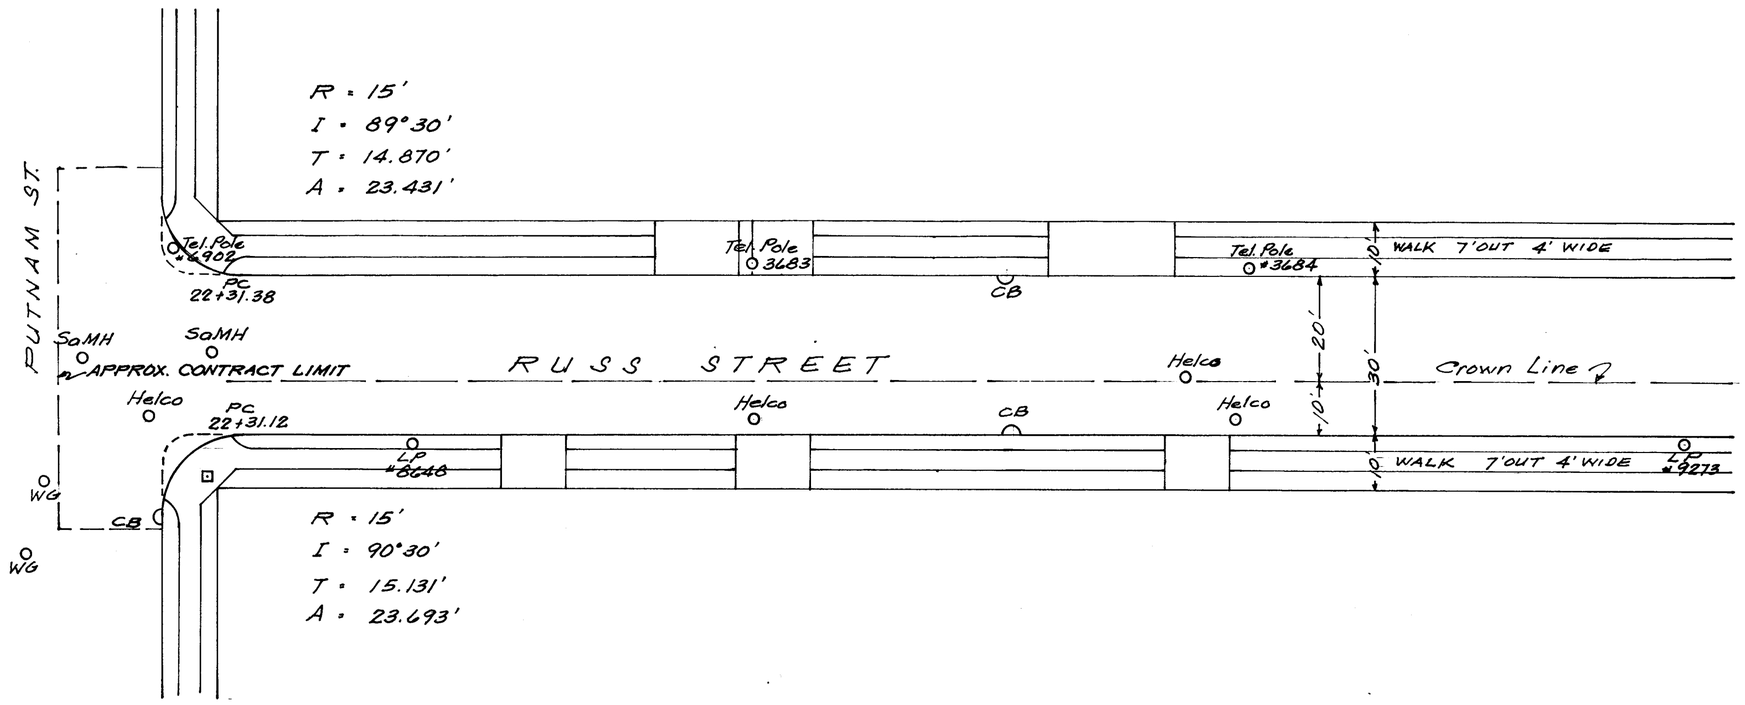

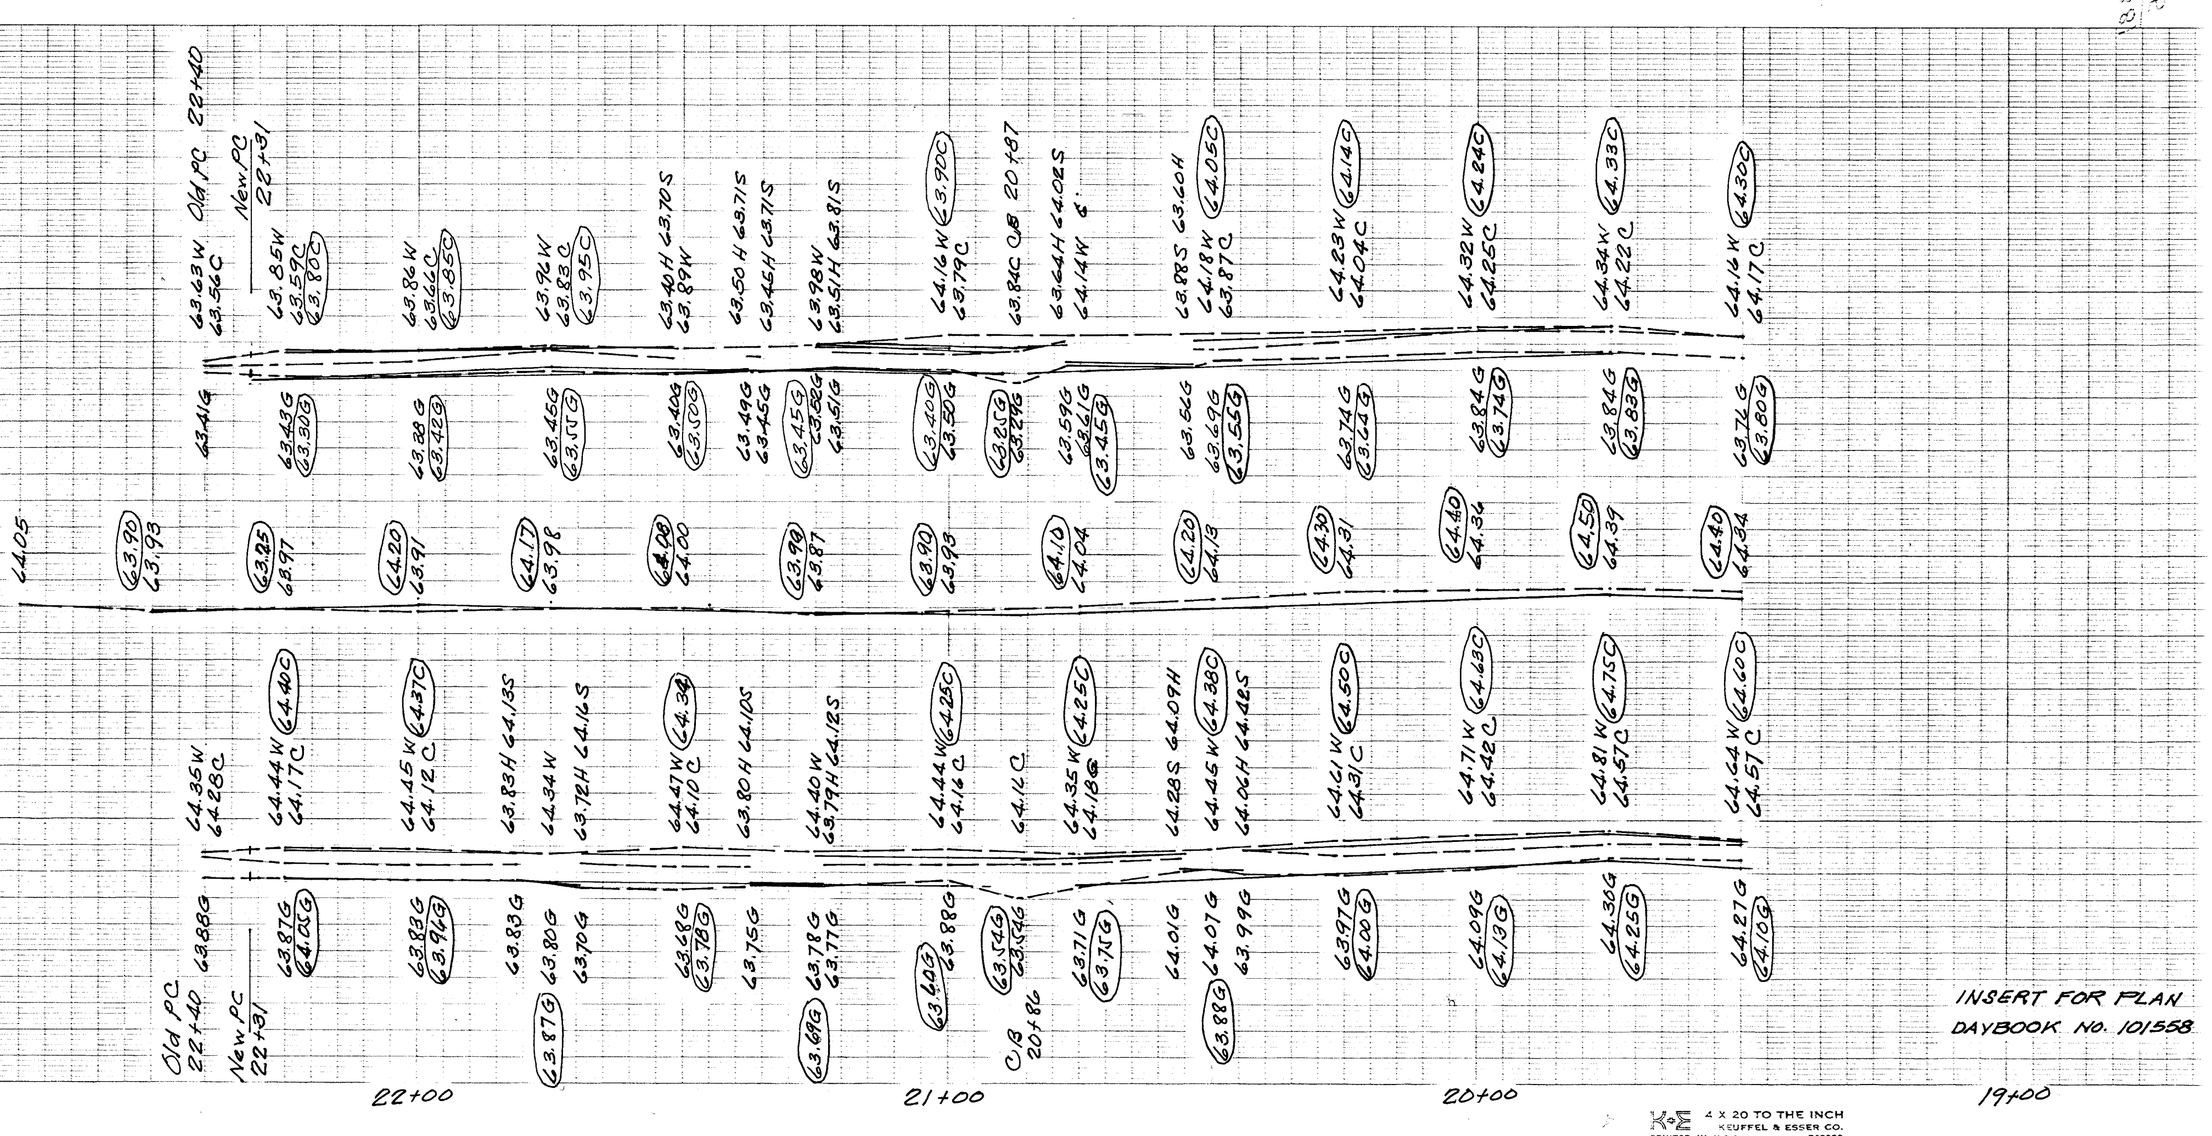

INSERT FOR PLAN
DAYBOOK NO. 101558

K+E 4 X 20 TO THE INCH
KEUFFEL & ESSER CO.
PRINTED IN U.S.A. 760200