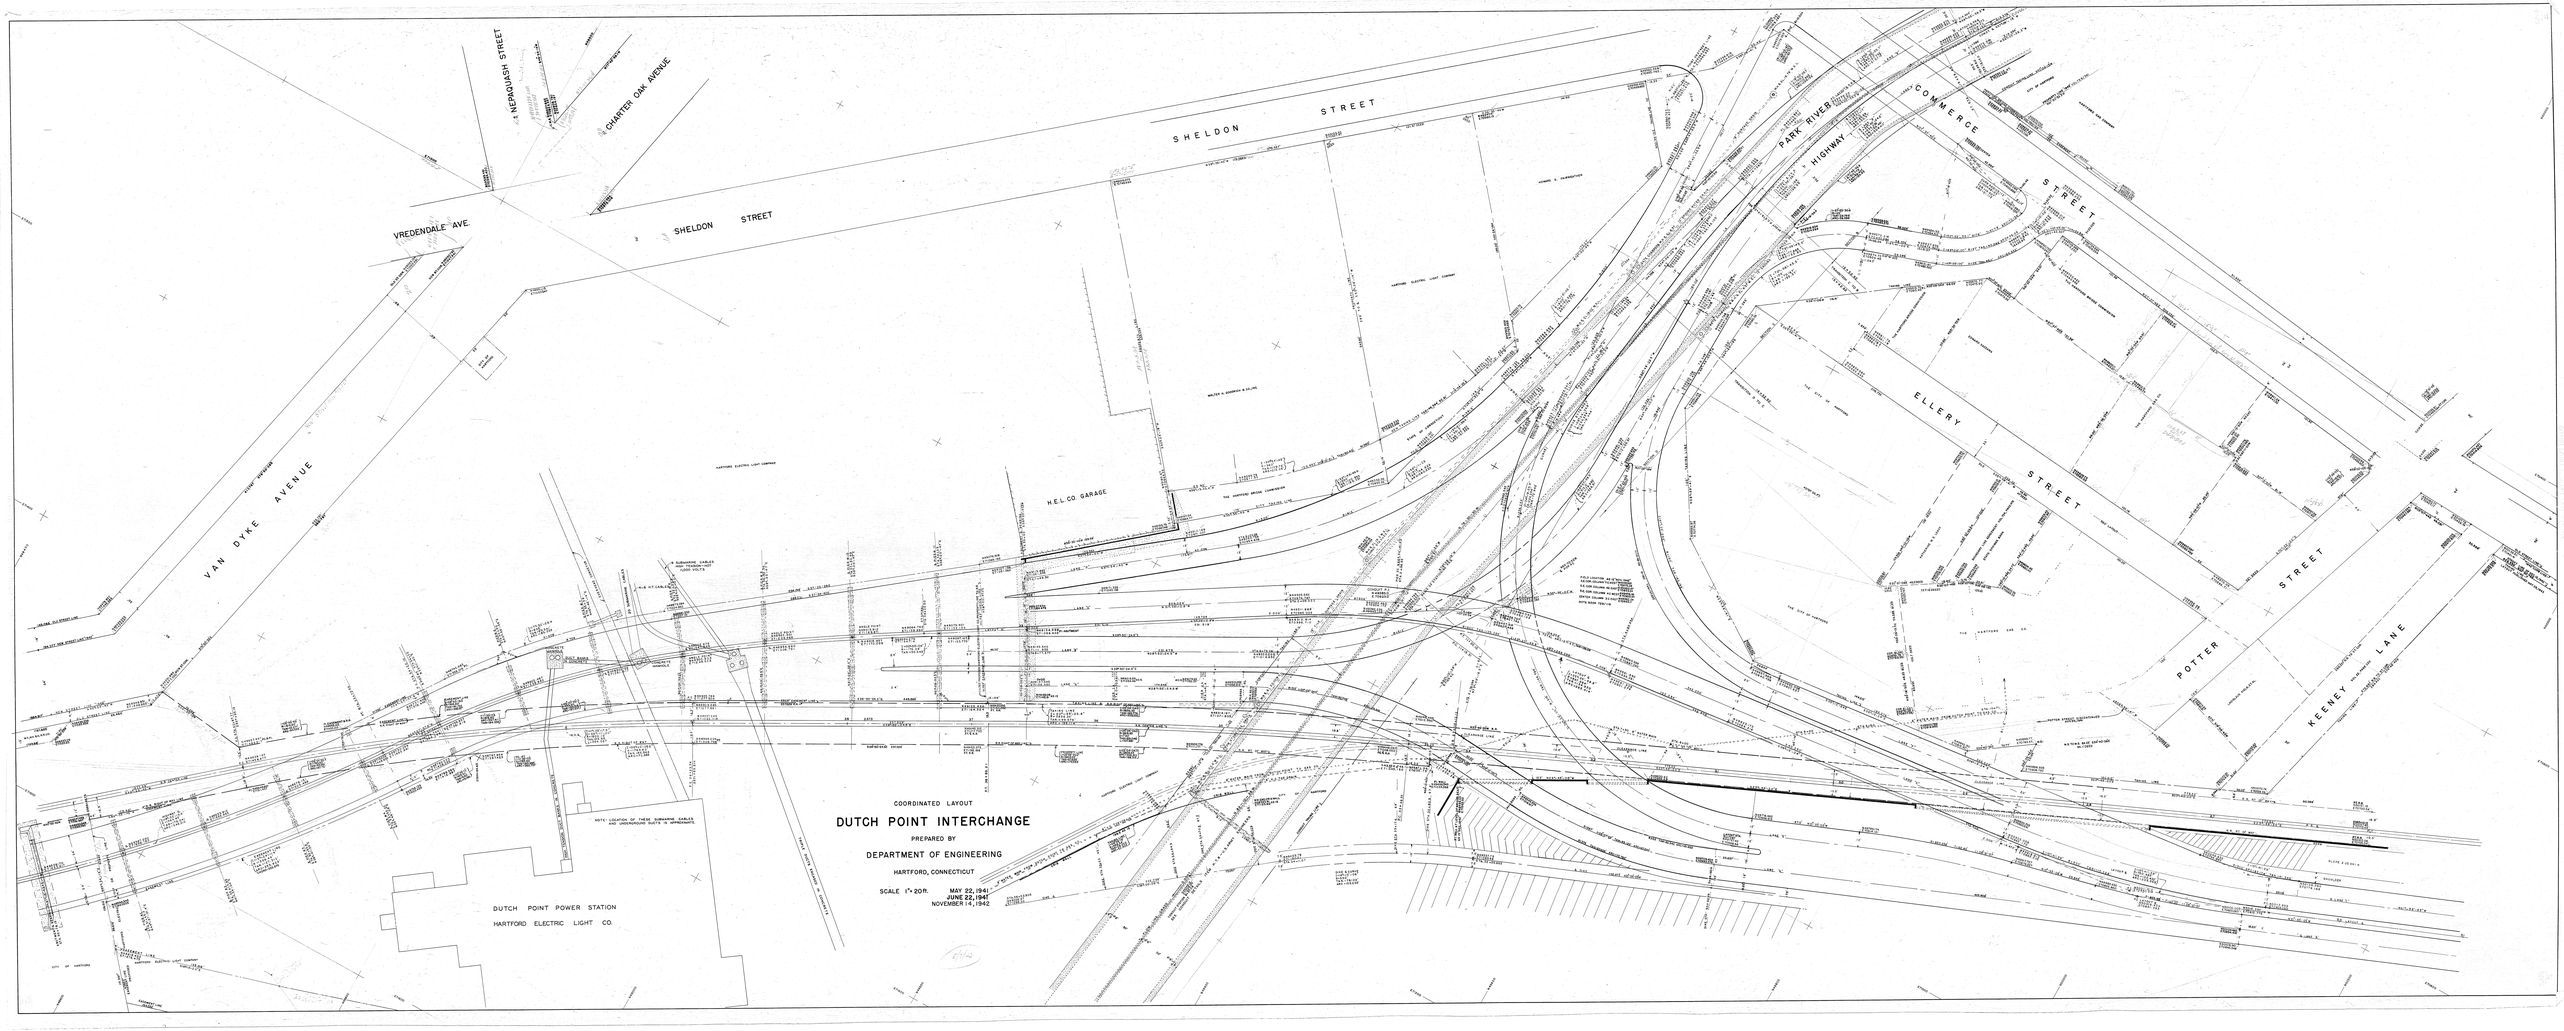
COORDINATED LAYOUT
DUTCH POINT INTERCHANGE
PREPARED BY
DEPARTMENT OF ENGINEERING
HARTFORD, CONNECTICUT
SCALE 1"=20'ft.
MAY 22, 1941
JUNE 22, 1941
NOVEMBER 14, 1942
DUTCH POINT POWER STATION
HARTFORD ELECTRIC LIGHT CO.
NOTE: LOCATION OF THESE SUBMARINE CABLES AND UNDERGROUND DUCTS IS APPROXIMATE.
SHELDON STREET
VREDENDALE AVE.
CHARTER OAK AVENUE
NEPAUG ASH STREET
VAN DYKE AVENUE
H.E.L. CO. GARAGE
PARK RIVER HIGHWAY
COMMERCE STREET
ELLERY STREET
POTTER STREET
KEENEY LANE