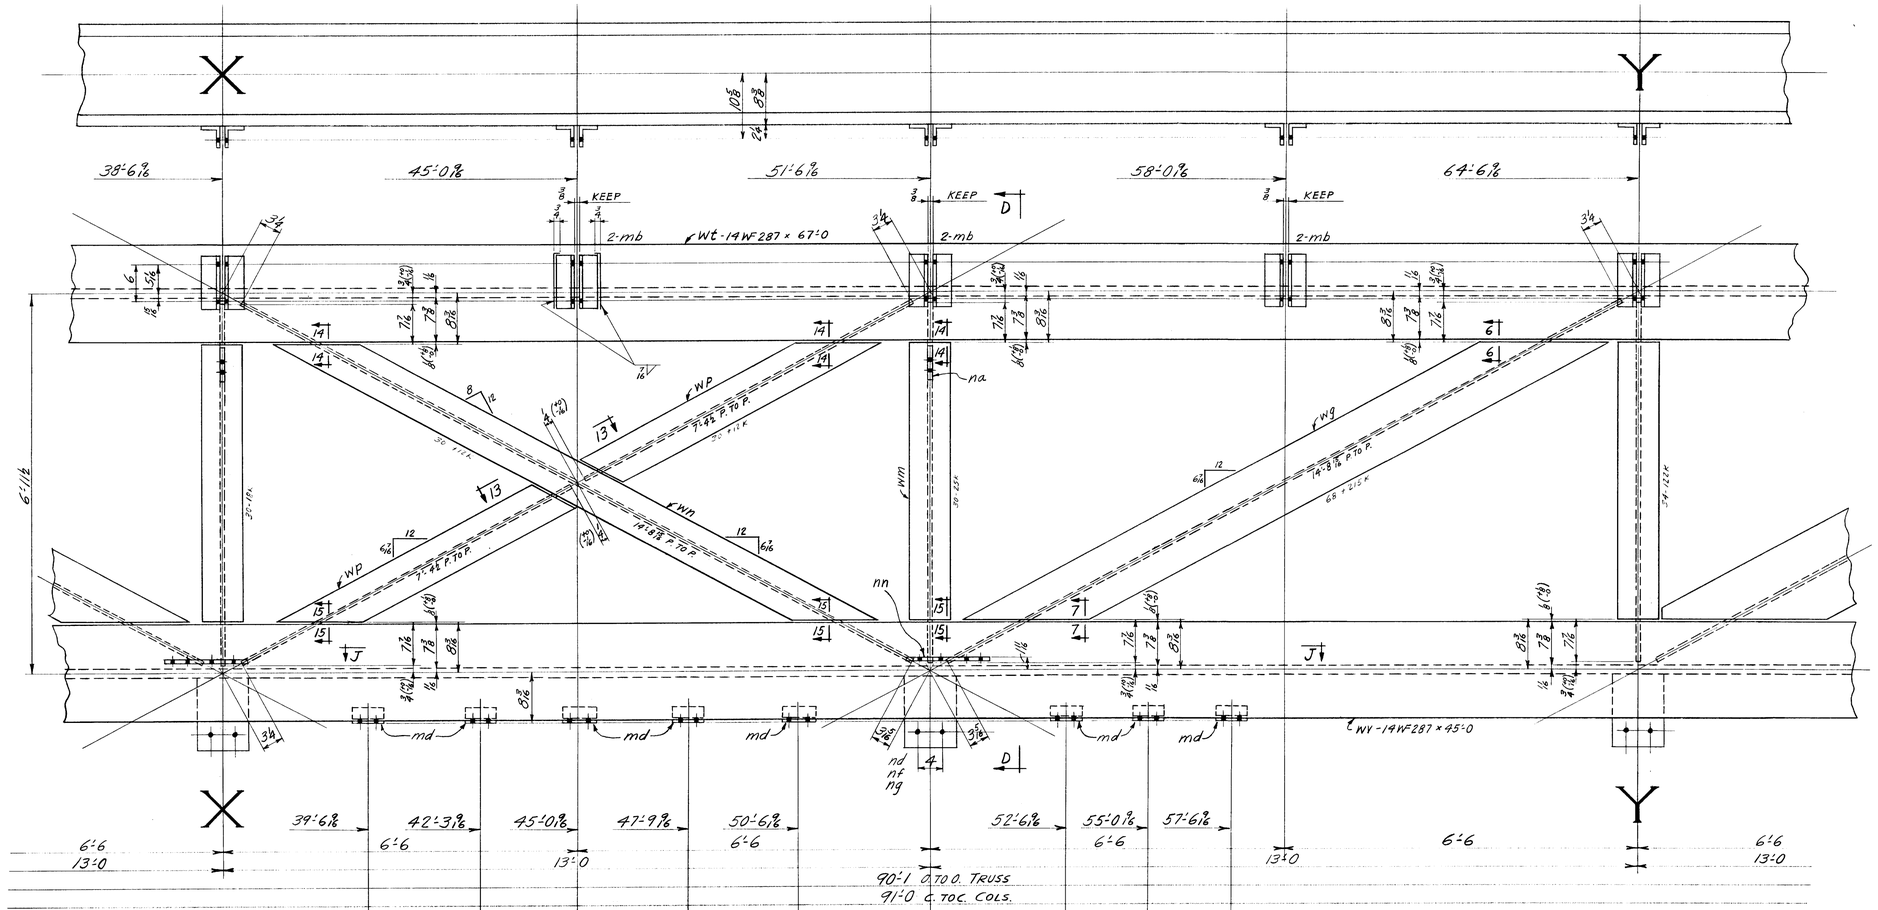

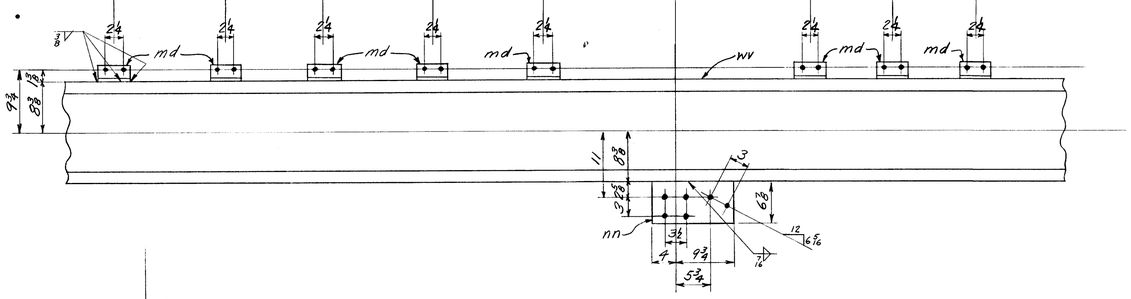

SECTION J-J

TRUSS MK. BT8③

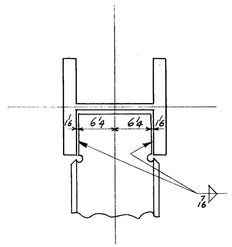

TYPICAL WEB CONN. FOR DIAGONAL MEMBERS WN & WP

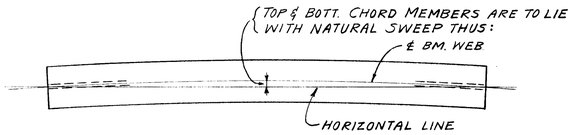

NOTES:
FOR TYPICAL DETAILS FOR BURNING WEBS OF ALL TRUSS SEE SHT. #7.
FOR SECTIONS 6-6, 7-7, 13-13, 14-14, 15-15 SEE SHT. #7.

OPEN HOLES 13/16 ø

WORK THIS SHT. WITH SHT. # 22 & 24

DATE	REVISION	BY	CH'K'D

Lehigh Structural Steel Co.
ALLENTOWN, PA.

TRUSS T8

HARTFORD PUBLIC LIBRARY
HARTFORD, CONN.

IN CHARGE OF C.F. DATE
DRAWN BY F.G.C. DATE 11-13-54
CHECKED BY V.F. DATE 11-24-54
SCALE
CONTRACT NUMBER 4088
SHEET NUMBER 23

(WELD) LOT # 0