NORTH FOR ALL TRUSSES

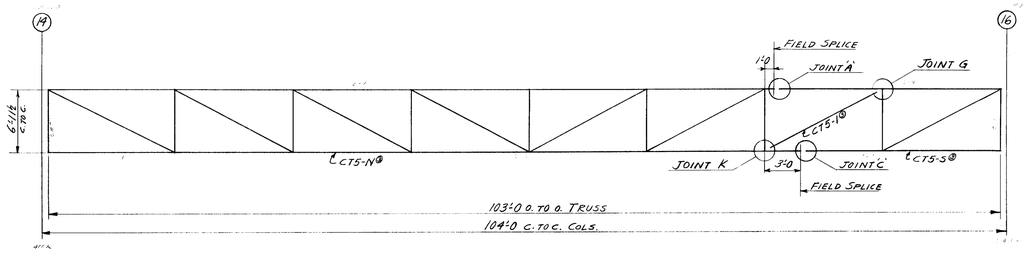

ERECTION DIAGRAM FOR TRUSS T-5

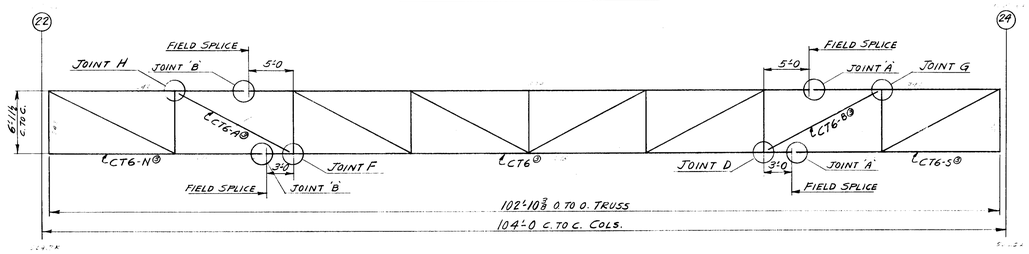

ERECTION DIAGRAM FOR TRUSS T-6

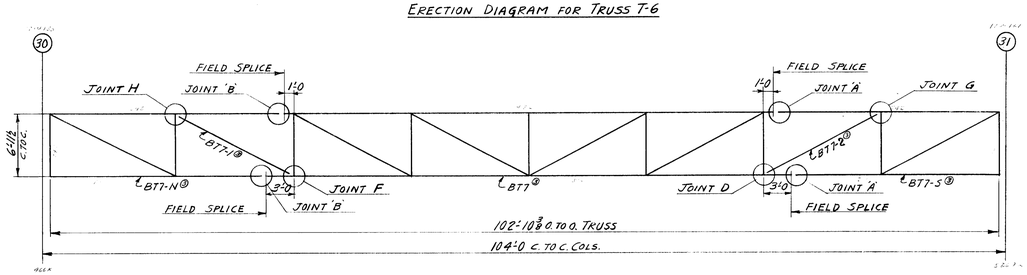

ERECTION DIAGRAM FOR TRUSS T-7

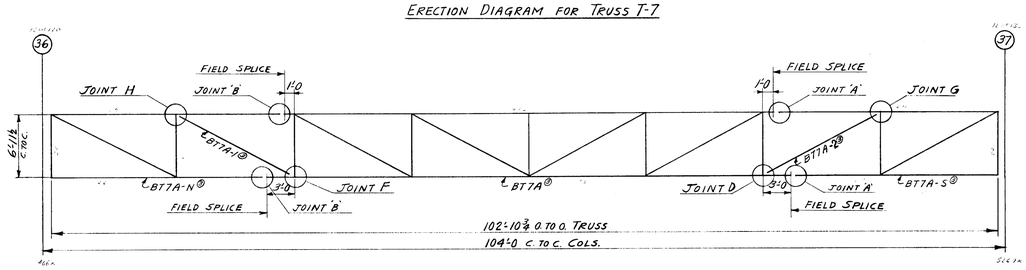

ERECTION DIAGRAM FOR TRUSS T-7A

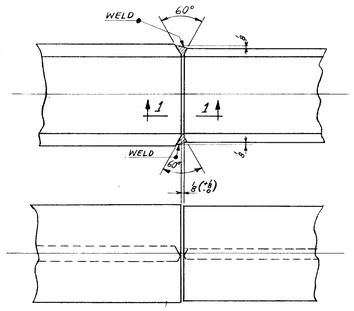

(AS SHOWN) JOINT 'A'
(OPP HAND) JOINT 'B'

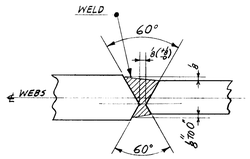

SECTION 1-1

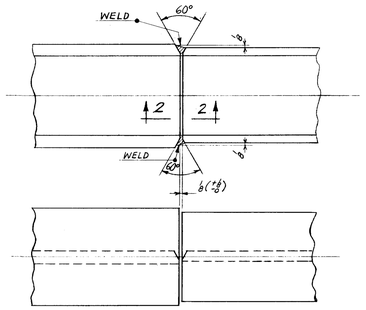

JOINT C

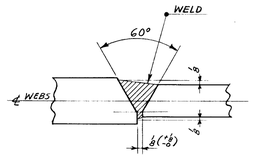

SECTION 2-2

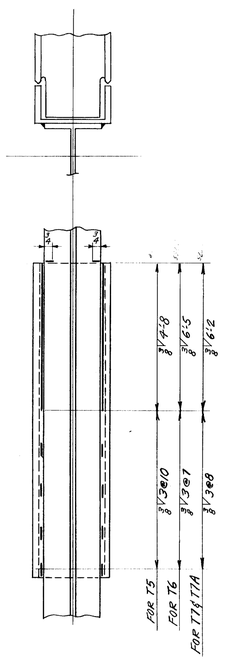

FIELD WELDING FOR TRUSS TO COL. CONN.

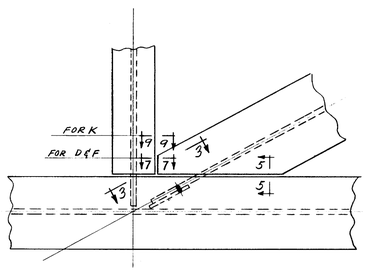

(AS SHOWN) JOINT K
(AS SHOWN) JOINT D
(OPP HAND) JOINT F

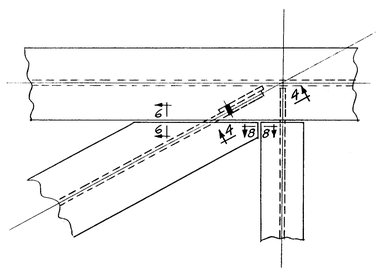

(AS SHOWN) JOINT G.
(OPP HAND) JOINT H

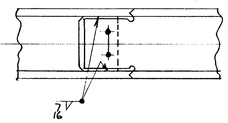

SECTION 3-3
SECTION 4-4

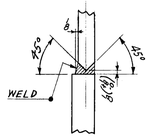

SECTION 5-5

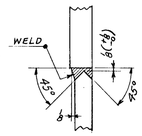

SECTION 6-6

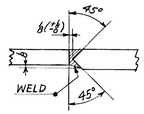

SECTION 7-7

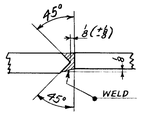

SECTION 8-8

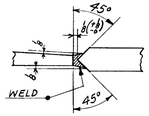

SECTION 9-9

DATE	REVISION	BY	CH'K'D

Lehigh Structural Steel Co.
ALLENTOWN, PA.
ERECTION DIAGRAMS & FIELD WELDING
FOR TRUSSES T-5, T-6, T-7 & T-7A
HARTFORD PUBLIC LIBRARY
HARTFORD, CONN.

IN CHARGE OF C.F. DATE
DRAWN BY F.G.C. DATE 11-24-54
CHECKED BY F.F. DATE 11-29-54
SCALE
CONTRACT NUMBER 4088
SHEET NUMBER AD1