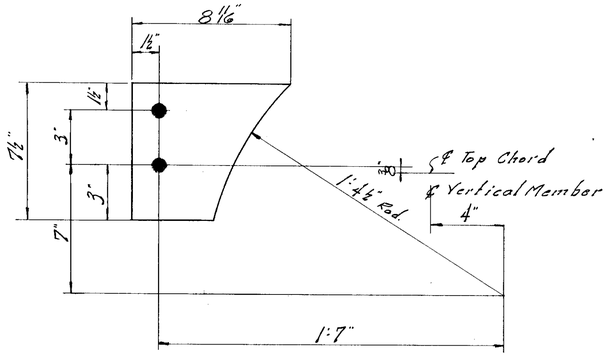

4-Plates Mk. E1-18; D1-18; E2-18; D2-18 (one each)

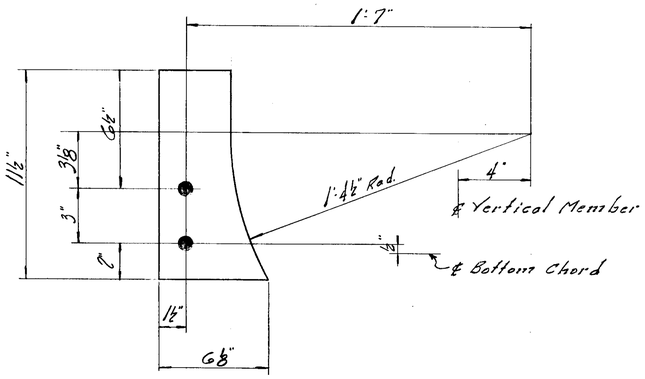

4-Plates Mk. E1-19; D1-19; E2-19; D2-19 (one each)

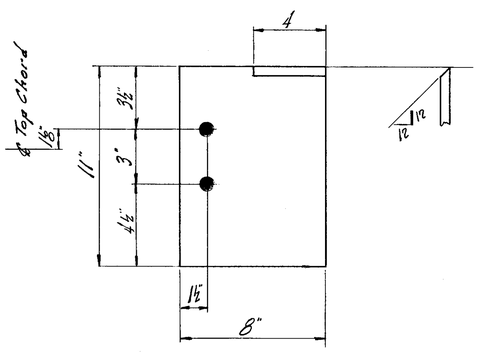

(as shown) 2-Plates Mk. E1-20; D2-20 (one each)

(opp. hand) 2-Plates Mk. D1-21; E2-21 (one each)

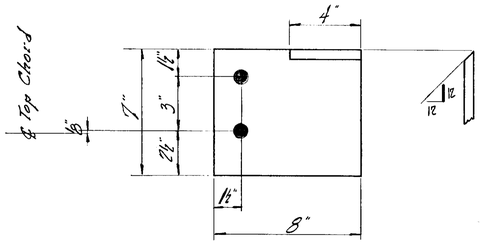

(as shown) 2-Plates Mk. E2-22; D1-22 (one each)

(opp. hand) 2-Plates Mk. D2-23; E1-23 (one each)

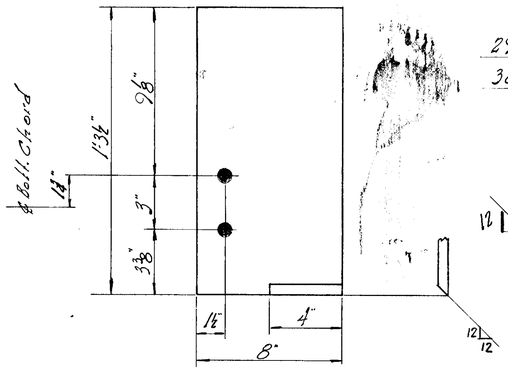

(as shown) 2-Plates Mk. E1-24; D2-24 (one each)

(opp. hand) One-Plate Mk. D1-25

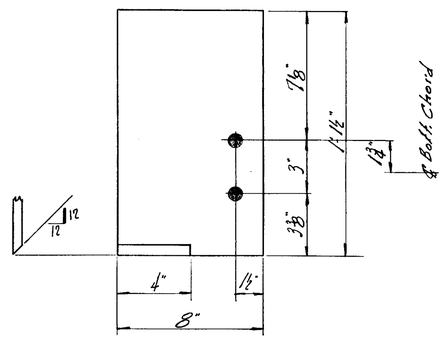

One-Plate Mk. E2-26

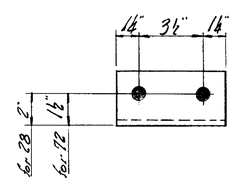

8-Angles Mk. E1-28; D1-28; E2-28; D2-28 (2 each)

8-Angles Mk. E1-72; D1-72; E2-72; D2-72 (2 each)

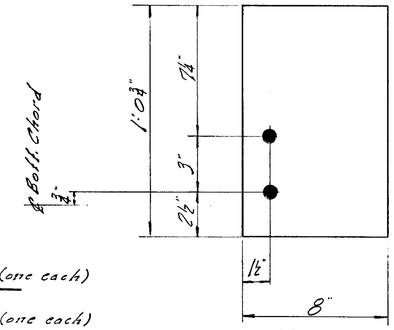

4-Plates Mk. E1-27; D1-27; E2-27; D2-27 (one each)

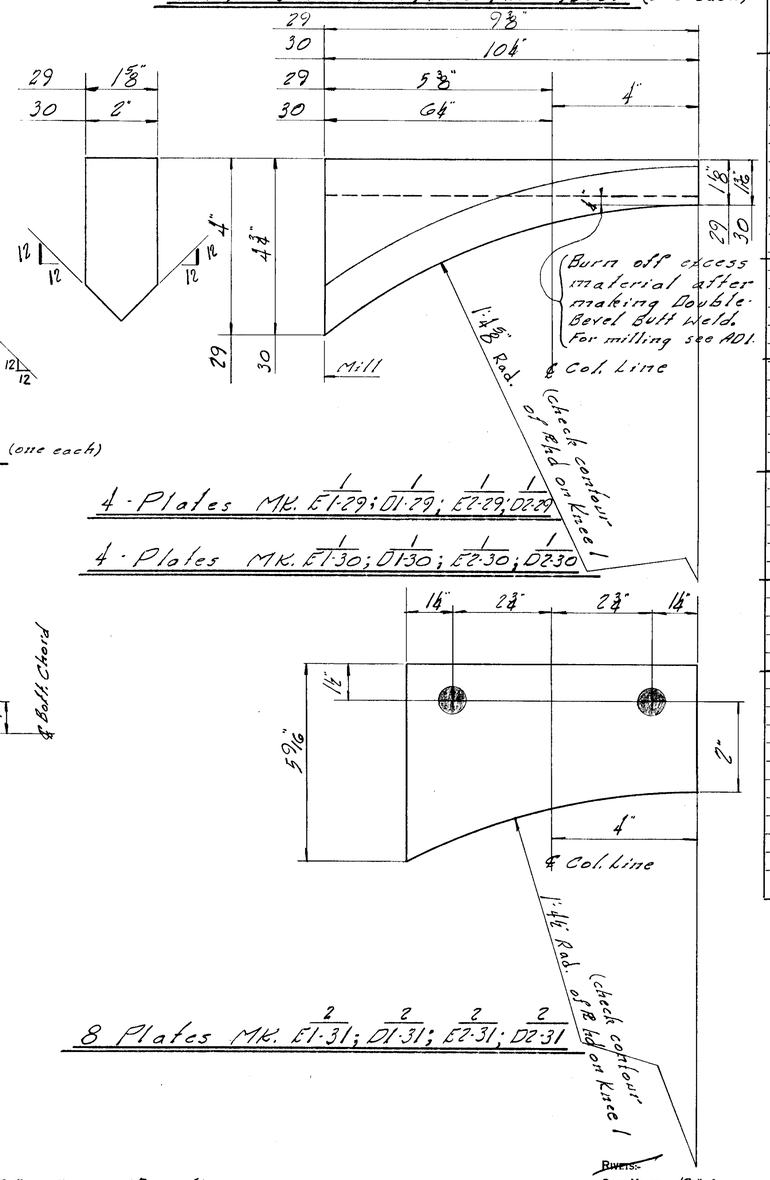

4-Plates Mk. $\frac{E1-29}{1}$; $\frac{D1-29}{1}$; $\frac{E2-29}{1}$; $\frac{D2-29}{1}$

4-Plates Mk. $\frac{E1-30}{1}$; $\frac{D1-30}{1}$; $\frac{E2-30}{1}$; $\frac{D2-30}{1}$

8 Plates Mk. $\frac{E1-31}{2}$; $\frac{D1-31}{2}$; $\frac{E2-31}{2}$; $\frac{D2-31}{2}$

Rivets:-

Open Holes:- 13/16"ϕ

WEIGHT	NO. PCS.	ASS'M MK.	SHAPE	LENGTH	REMARKS	ORDERED
	4-Plates Mk. E1-18; D1-18; E2-18; D2-18 (1 ea.)					
56	4		Pls 7½" × ⅜"	0 8 1/16		5/18
	4-Plates Mk. E1-19; D1-19; E2-19; D2-19 (1 ea.)					
61	4		Pls 6⅞" × ⅜"	0 11½		5/18
	(as shown) 2-Plates Mk. E1-20; D2-20 (one each)					
	(opp. hand) 2-Plates Mk. D1-21; E2-21 (one each)					
51	4		Pls 8" × ½"	0 11		
	(as shown) 2-Plates Mk. E2-22; D1-22 (one each)					
	(opp. hand) 2-Plates Mk. D2-23; E1-23 (one each)					
33	4		Pls 7" × ½"	0 8		
	(as shown) 2-Plates Mk. E1-24; D2-24 (one each)					
	(opp. hand) One-Plate Mk. D1-25					
54	3		Pls 8" × ½"	1 3½		
15	One E2-26		Pl 8" × ½"	1 1½		
	4-Plates Mk. E1-27; D1-27; E2-27; D2-27 (one each)					
59	4		Pls 8" × ½"	1 0⅞		
	8 Angles Mk. E1-72; D1-72; E2-72; D2-72 (2 ea.)					
	8 Angles Mk. E1-28; D1-28; E2-28; D2-28 (2 ea.)					
75	16		∟ 3" × 3" × ½"	0 6		
	4 Plates Mk. E1-29; D1-29; E2-29; D2-29 (1 ea.)					
70	4		Pls 4" × 1⅝"	0 9⅞	M. ledge	4 × 1⅝ Cut 0'-9⅞"
	4 Plates Mk. E1-30; D1-30; E2-30; D2-30 (1 ea.)					
110	4		Pls 4⅞" × 2"	0 10½	M. ledge	4⅞ Cut 12'-10½"
	8 Plates Mk. E1-31; D1-31; E2-31; D2-31 (2 each)					
51	8		Pls 5⅞" × ½"	0 8		

TOTAL	ORD.	PLATES	STD.	BOLT	RIV.	PAINT	5/18
635		380	75				180

DATE	REVISION	BY	CH'K'D

Lehigh Structural Steel Co.
ALLENTOWN, PA.

HARTFORD PUBLIC LIBRARY
HARTFORD, CONN.
VIERENDEEL TRUSSES "D & E"

IN CHARGE OF G.F.
DRAWN BY FAD DATE 22 Oct 54
CHECKED BY R.C.C. DATE 11-9-54
SCALE

CONTRACT NUMBER 4089
SHEET NUMBER 10

DATE
DRT.
CHK.

Lot 112