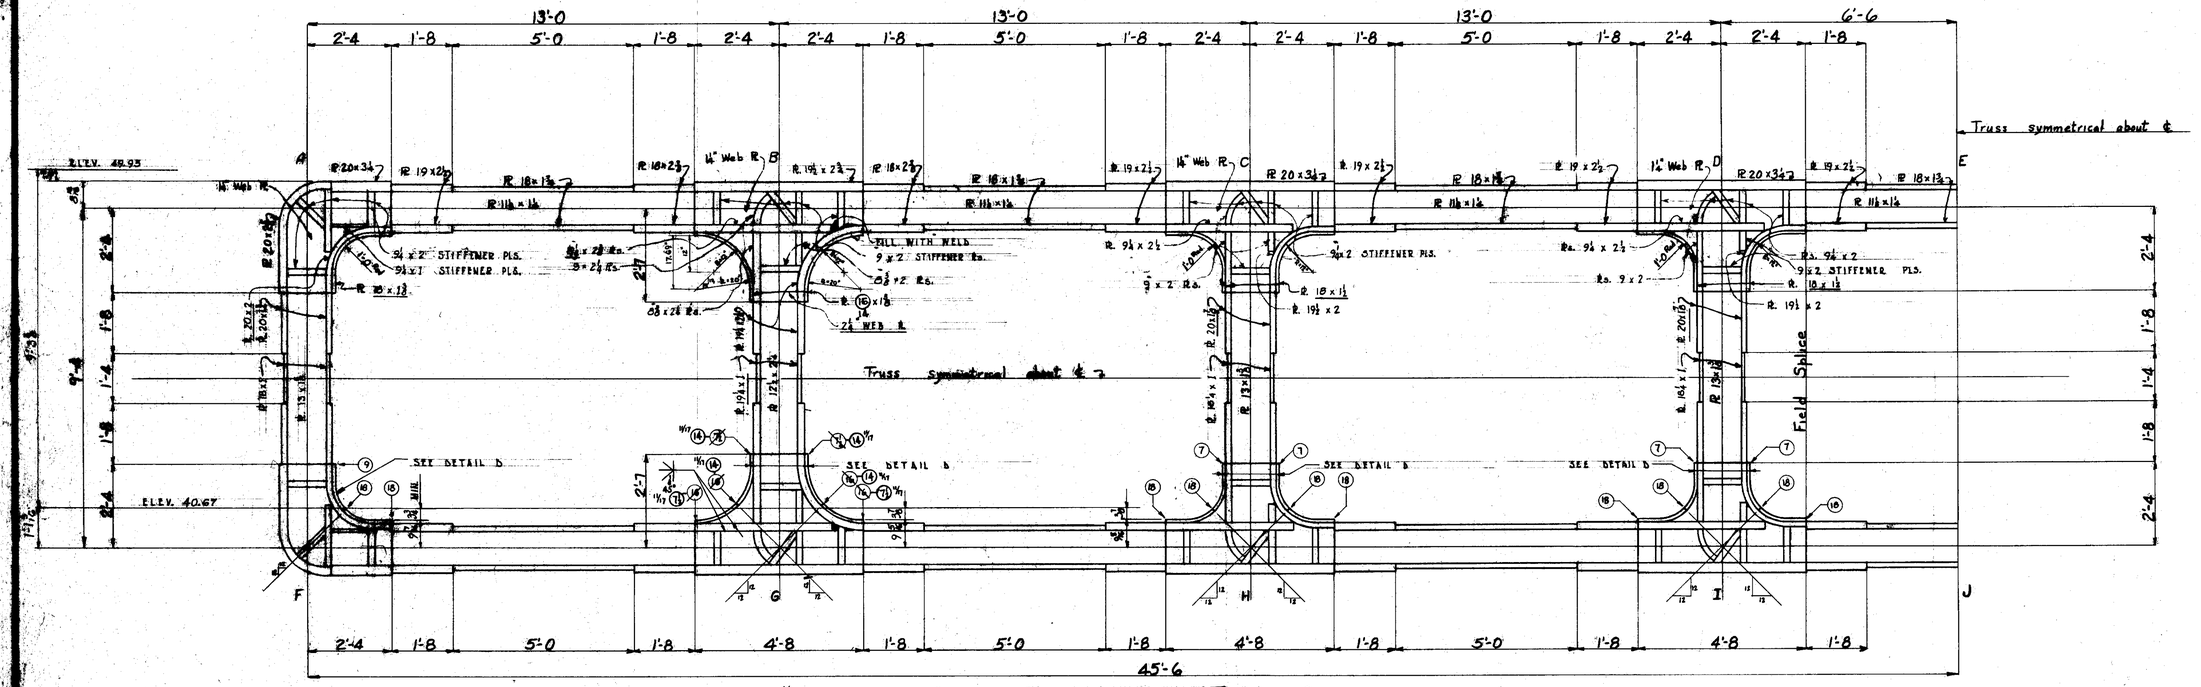

VIERENDEEL TRUSS A

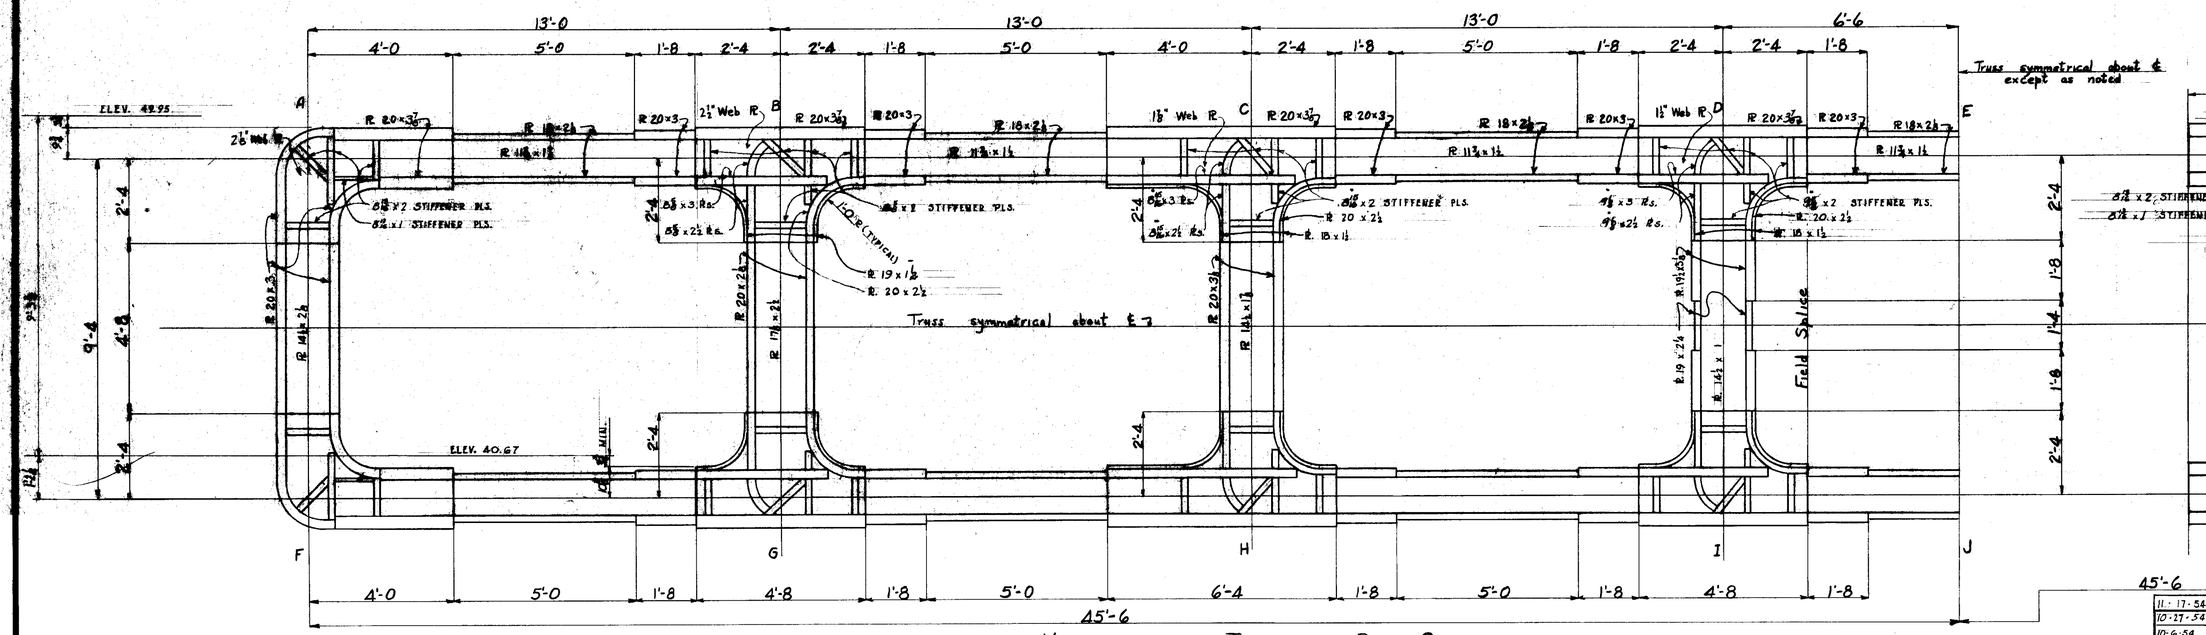

VIERENDEEL TRUSSES B & C

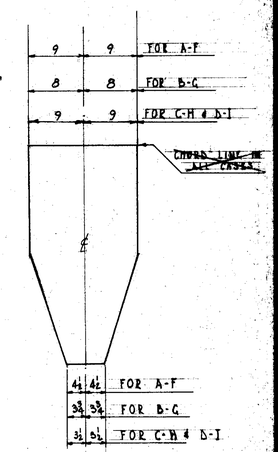

DETAIL "D"

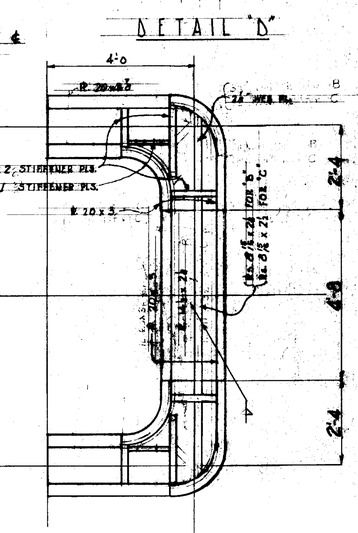

NOTE:

Web plate sizes shown are out to out dimensions of completed truss, widths of root openings of butt welds are to be subtracted from plate size to determine cutting size of detail plate.

STIFFENER PLATE SIZES ARE EXACT; 1/8" ROOT OPENING IS ALLOWED & DEDUCTED IN SIZE. FIGURES ENCIRCLED THUS (18) DENOTES PLATE WIDTH AT POINT INDICATED.

DATE	REVISION	BY	CH'K'D
11-17-54	CHANGED TAPERED R "4" B-G, "A" TRUSS	C.S.B.	
10-27-54	CHANGED PL. SIZES: REV. DETAIL "B", "K" TR. ONLY	C.S.B.	
10-6-54	Changed PL. SIZES; Added Detail "A"	G.G.	
9-29-54	CHANGED PL. SIZES; ADDED EL. & DIMENS.	C.S.B.	

Lehigh Structural Steel Co.
ALLENTOWN, PA.

VIERENDEEL TRUSSES A-B-C
HARTFORD PUBLIC LIBRARY
HARTFORD, CONN.

IN CHARGE OF CLK
DRAWN BY FFF
CHECKED BY C.S.B.
SCALE 1"=
DATE
DATE 8/30/54
DATE 9-22-54
CONTRACT NUMBER 1140
SHEET NUMBER D10