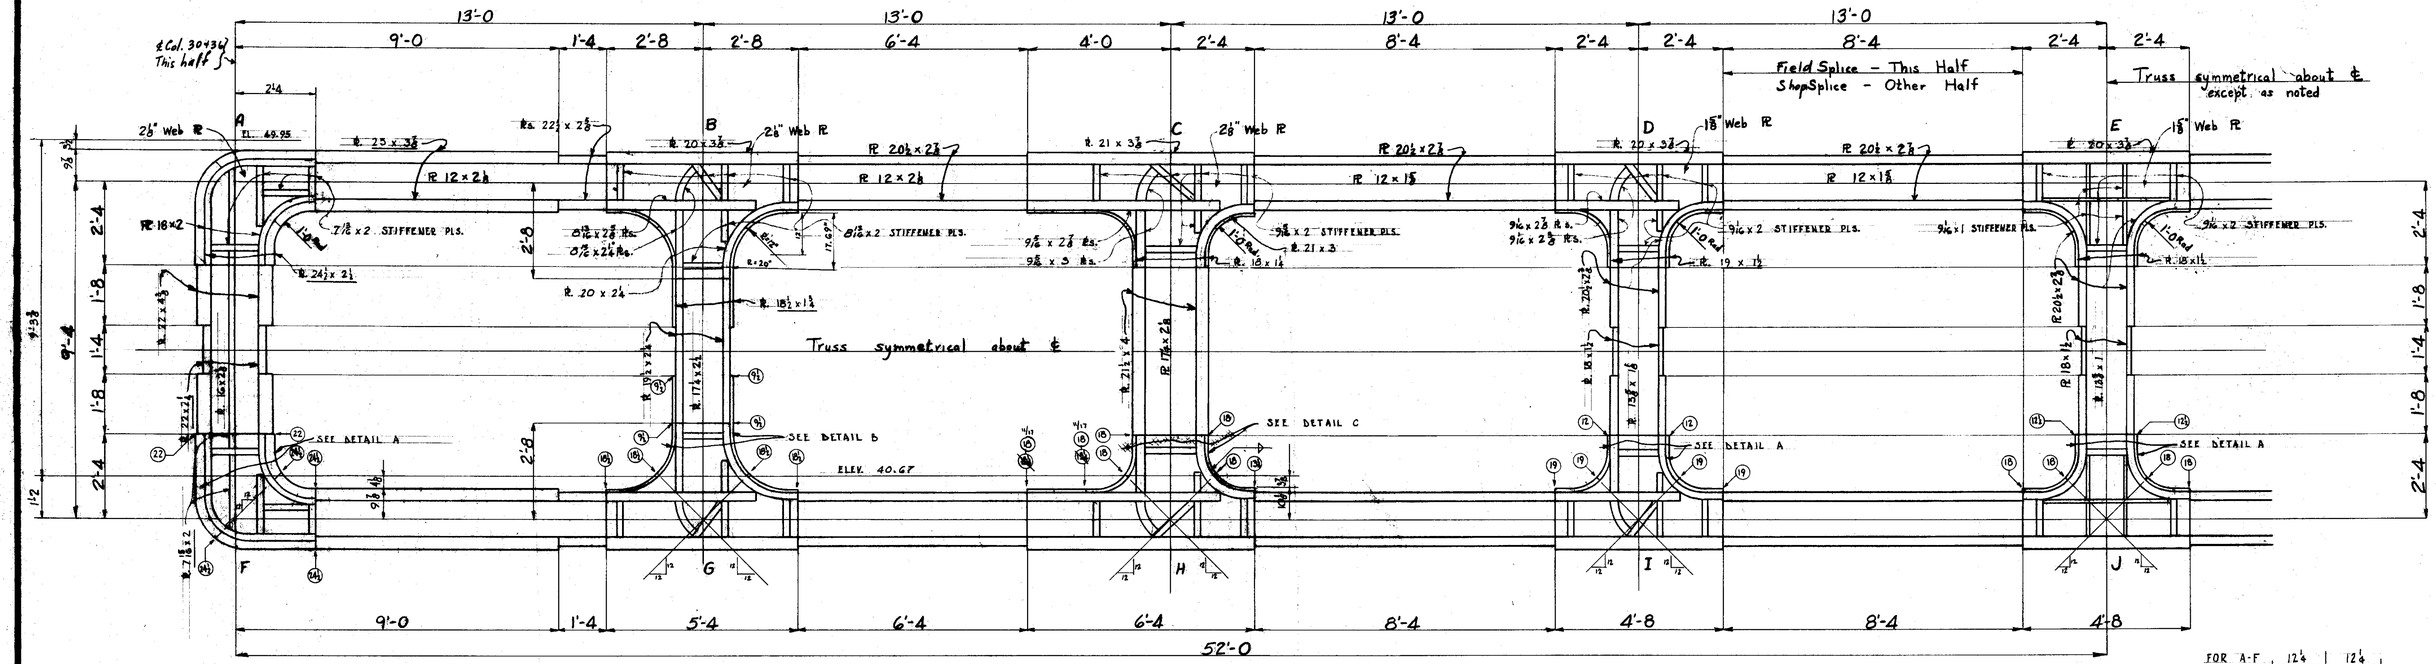

VIERENDEEL TRUSSES D & E

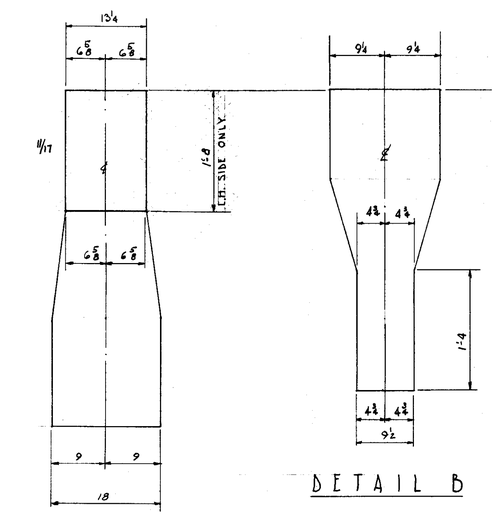

DETAIL C

DETAIL B

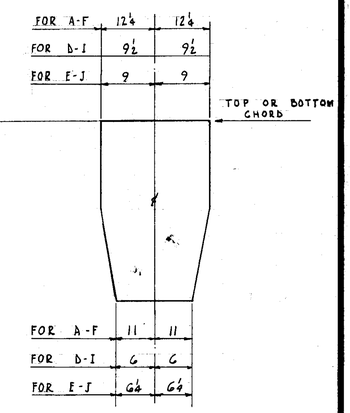

DETAIL A

NOTE:
Web plate sizes shown are out to out dimensions of completed truss, widths of root openings of butt welds are to be subtracted from plate size to determine cutting size of detail plate.

STIFFENER PLATE SIZES ARE EXACT WITH ⅛" ROOT OPENING ALREADY DEDUCTED.

FIGURES ENCIRCLED THUS (18) DENOTES PLATE WIDTH AT POINT INDICATED.

DATE	REVISION	BY	CH'K'D
11-17-54	CHANGED B. & C-H, L.H. SIDE ONLY; MET. C	C.S.B.	
10-25-54	CHANGED PL. SIZES; ADDED TAPER PL.	C.S.B.	
9-29-54	CHANGED PL. SIZES; ADDED EL. & DIMENS.	C.S.B.	

Lehigh Structural Steel Co.
ALLENTOWN, PA.

VIERENDEEL TRUSSES D-E
HARTFORD PUBLIC LIBRARY
HARTFORD, CONN.

IN CHARGE OF CLK DATE
DRAWN BY EEF DATE 9/11/54
CHECKED BY C.S.B. DATE 9-29-54
SCALE

CONTRACT NUMBER H-4089
SHEET NUMBER D-1