LEHIGH STRUCTURAL STEEL CO.
ALLENTOWN, PA.

NAME OF STRUCTURE
THE HARTFORD PUBLIC LIBRARY
HARTFORD, CONNECTICUT

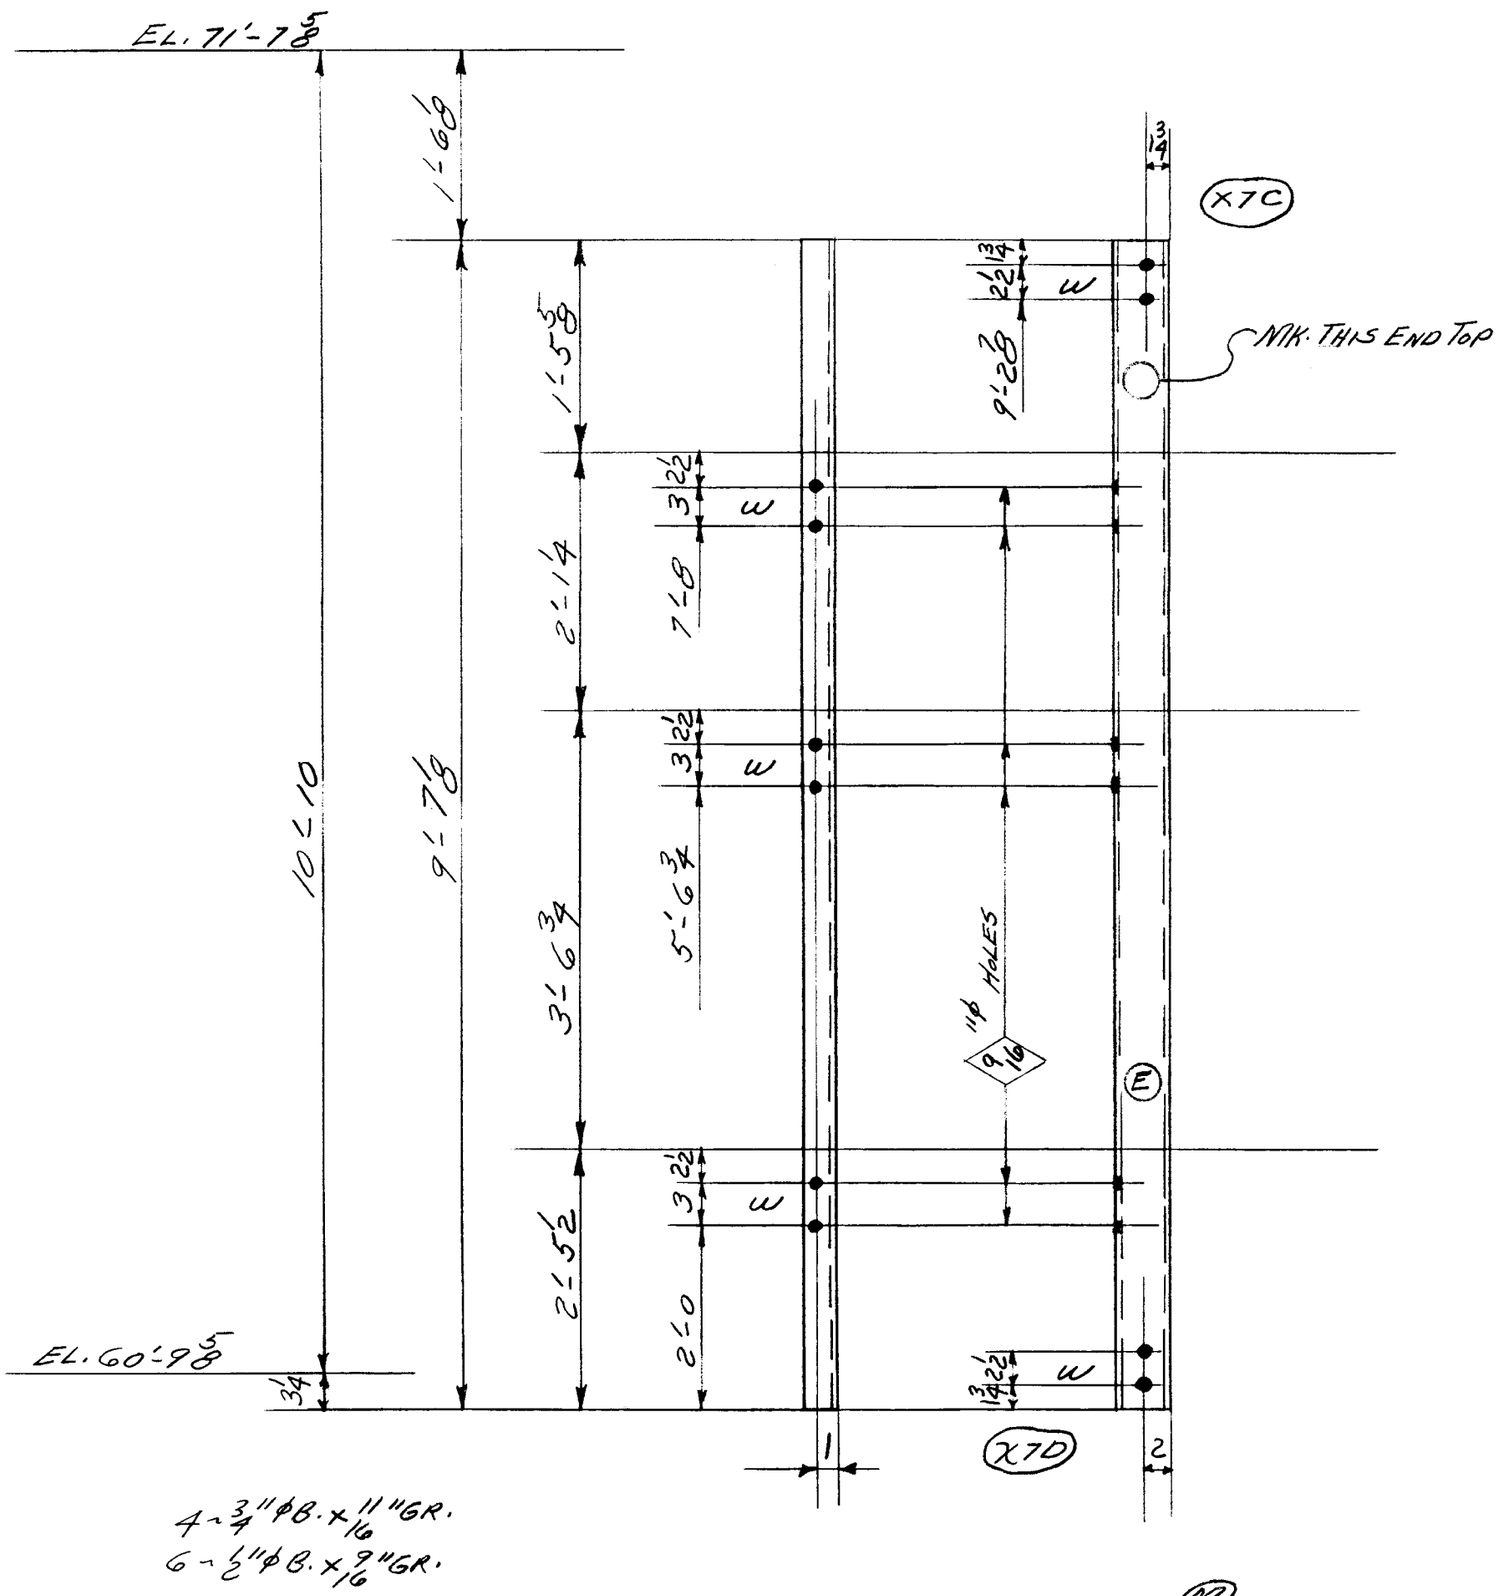

ONE STRUT MK. H39 (M)

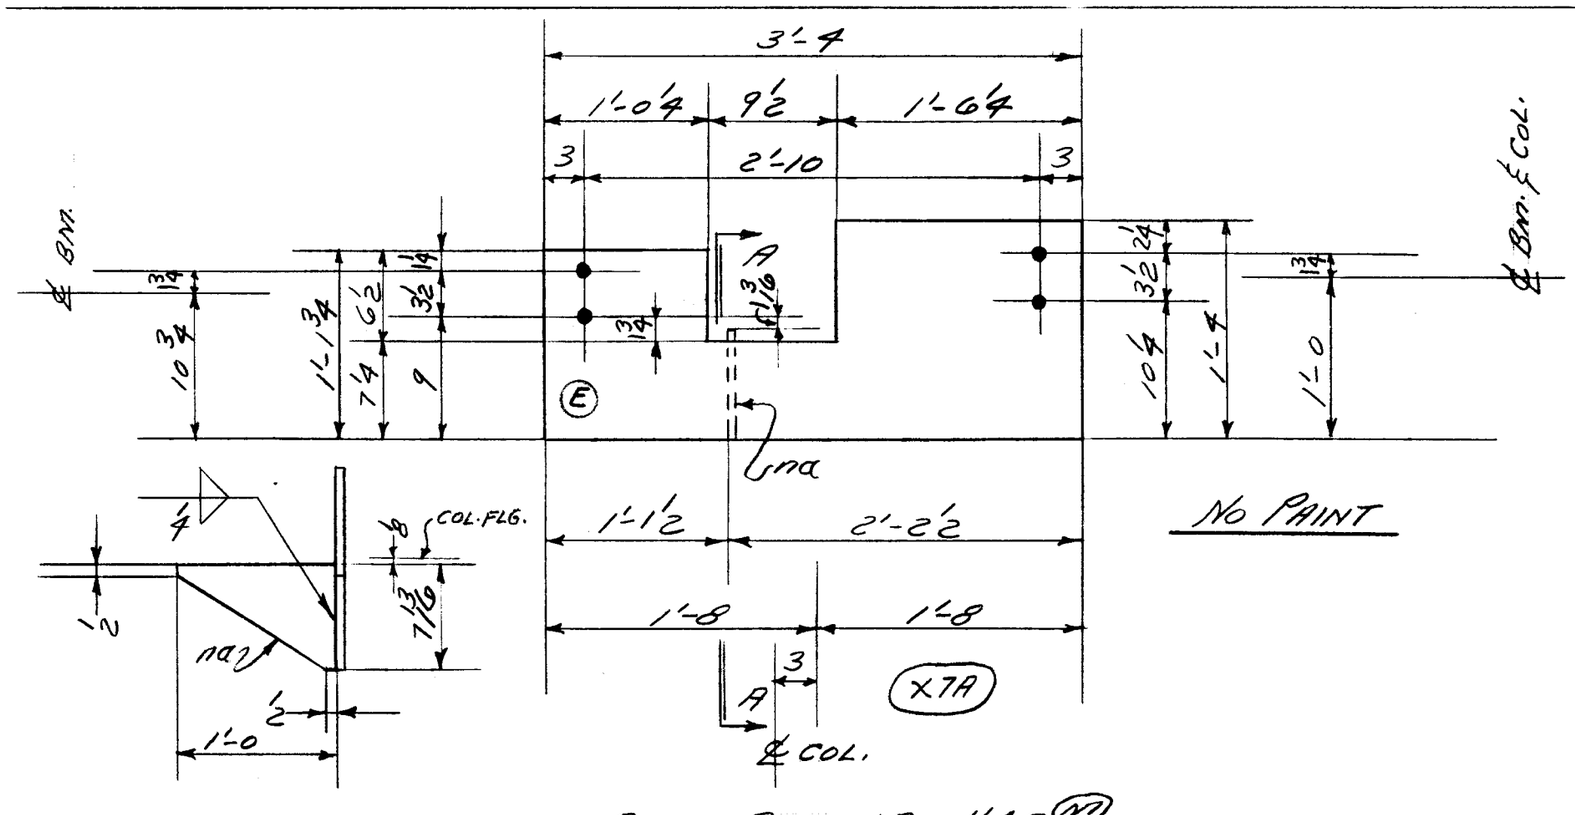

NO PAINT

ONE-PIECE MK. H42 (M)

WEIGHT	NO. PCS.	ASS'M MK.	SHAPE	LENGTH	REMARKS	ORDERED
		ONE	STRUT MK. H39 (M)			
70	ONE		4 L 7.25	9 7/8		STK.
		ONE	PIECE MK. H42 (M)			
93	ONE		PL 16 x 1/2	3 4		
13	ONE	na	PL 7 13/16 x 1/2	1 0		
1	PAINT					
107	TOTAL					

TOTAL	ORD.	PLATES	STD.	BOLT	RIV.	BAR	SM. STD.	PAINT	WELD
177		106	70					1	

DET.	DATE	CHK'R.	DATE	IN CHARGE
J.B.O.	11-27-54	R.C.C.	12-4-54	FISHER

~~RIVETS~~ ~~UNLESS NOTED~~	CONTRACT NO.	SHEET NO.	REVISIONS	CONTRACT NO.	SHEET NO.
NONE OPEN HOLES 13/16 11φ UNLESS NOTED	4090	B442		4090	B442

LOT #5 WELD