**LEHIGH STRUCTURAL STEEL CO.**
ALLENTOWN, PA.

**NAME OF STRUCTURE**
THE HARTFORD PUBLIC LIBRARY
HARTFORD CONNECTICUT

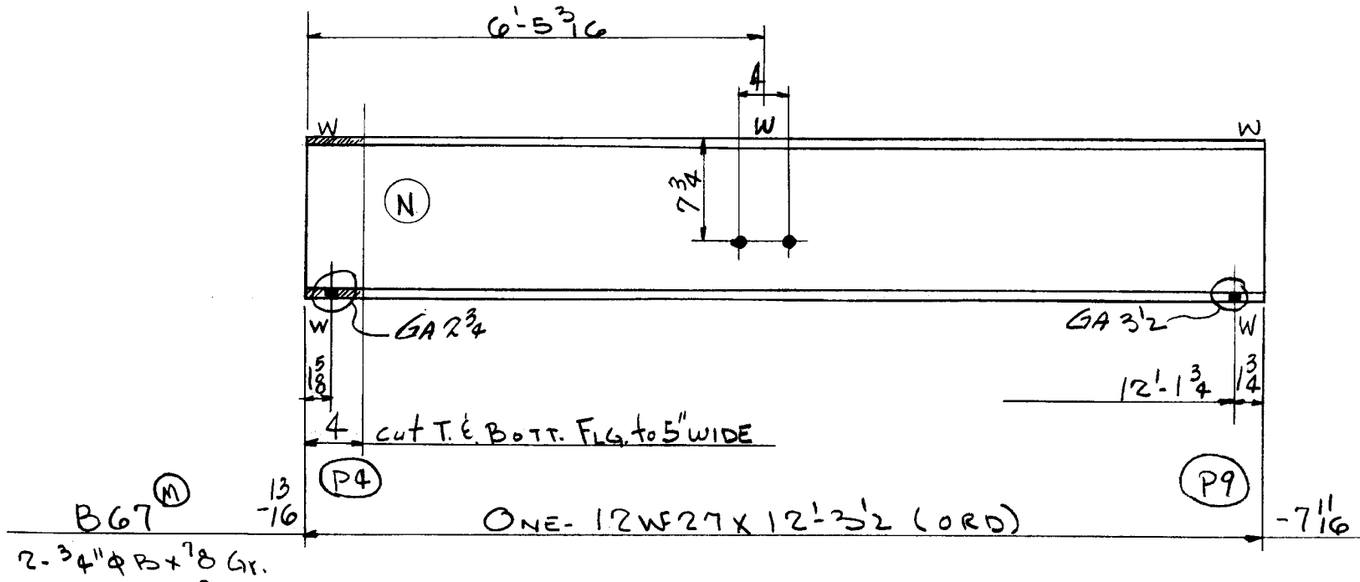


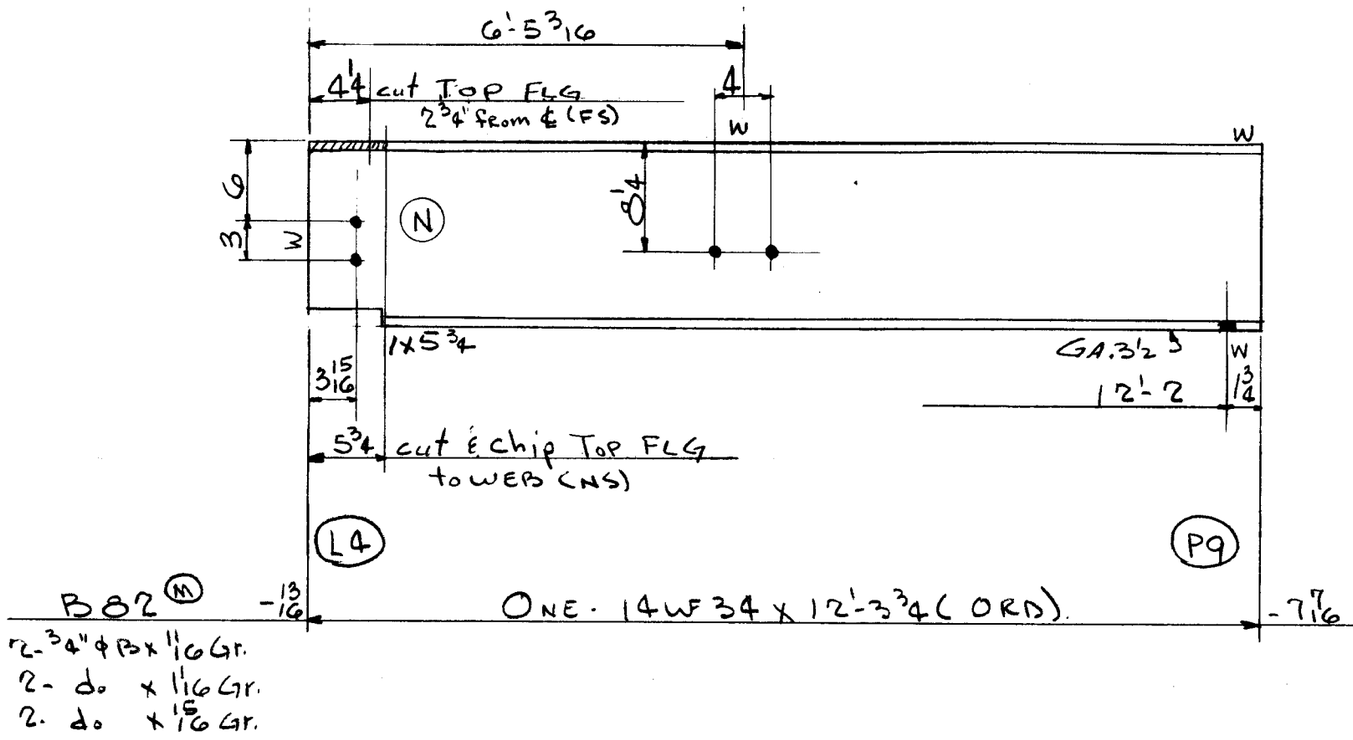


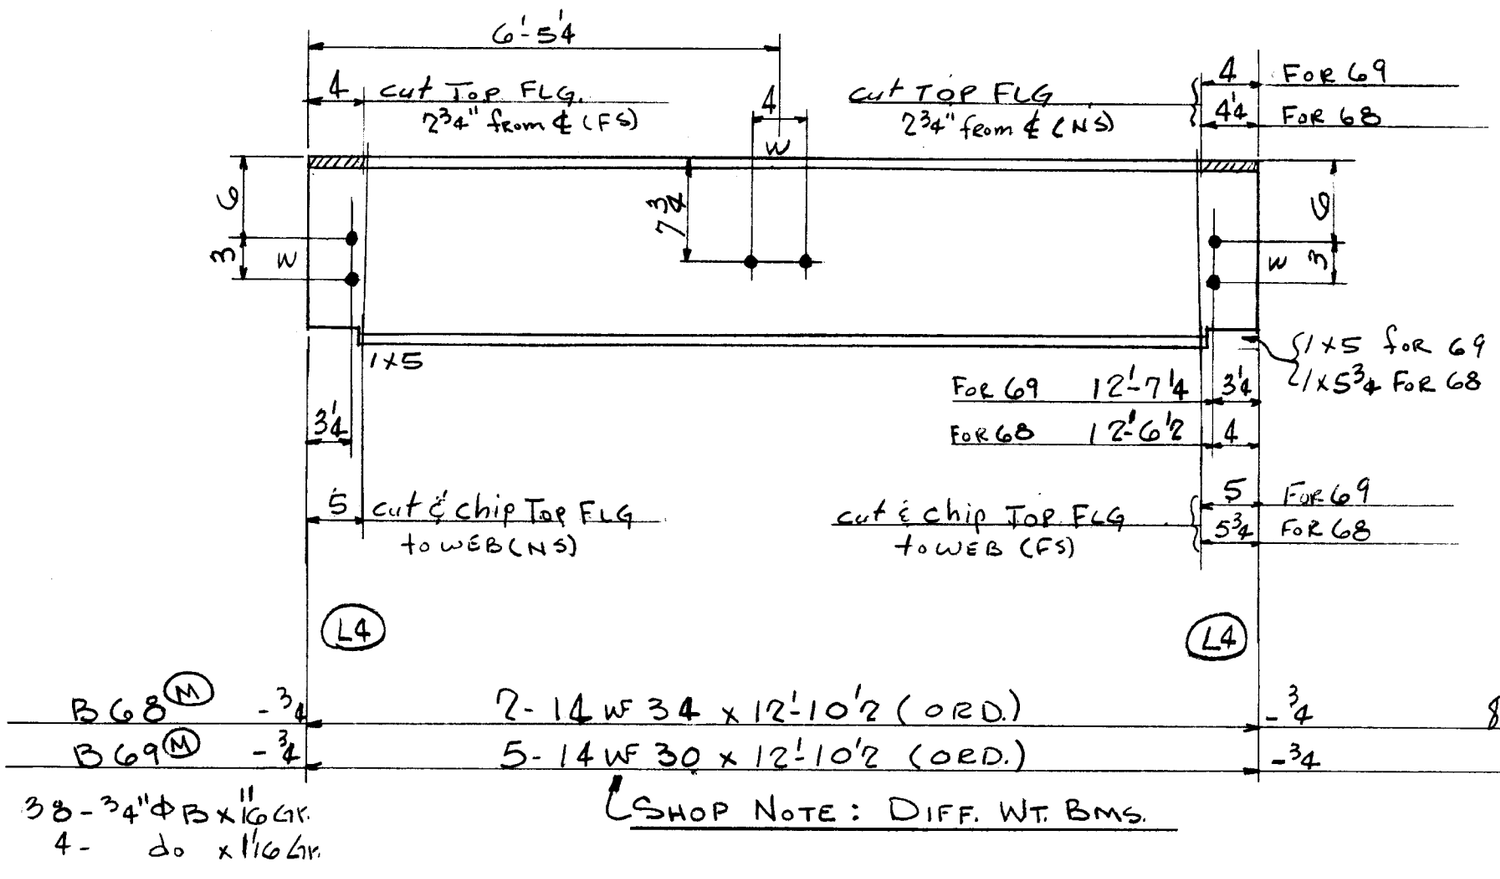


| WEIGHT | NO. PCS. | ASS'M MK. | SHAPE | LENGTH | REMARKS | ORDERED |
|---|---|---|---|---|---|---|
| | | | | | | |
| | | | | | | |
| | | | | | | |