LEHIGH STRUCTURAL STEEL CO.
ALLENTOWN, PA.

NAME OF STRUCTURE
THE HARTFORD PUBLIC LIBRARY
HARTFORD - CONNECTICUT

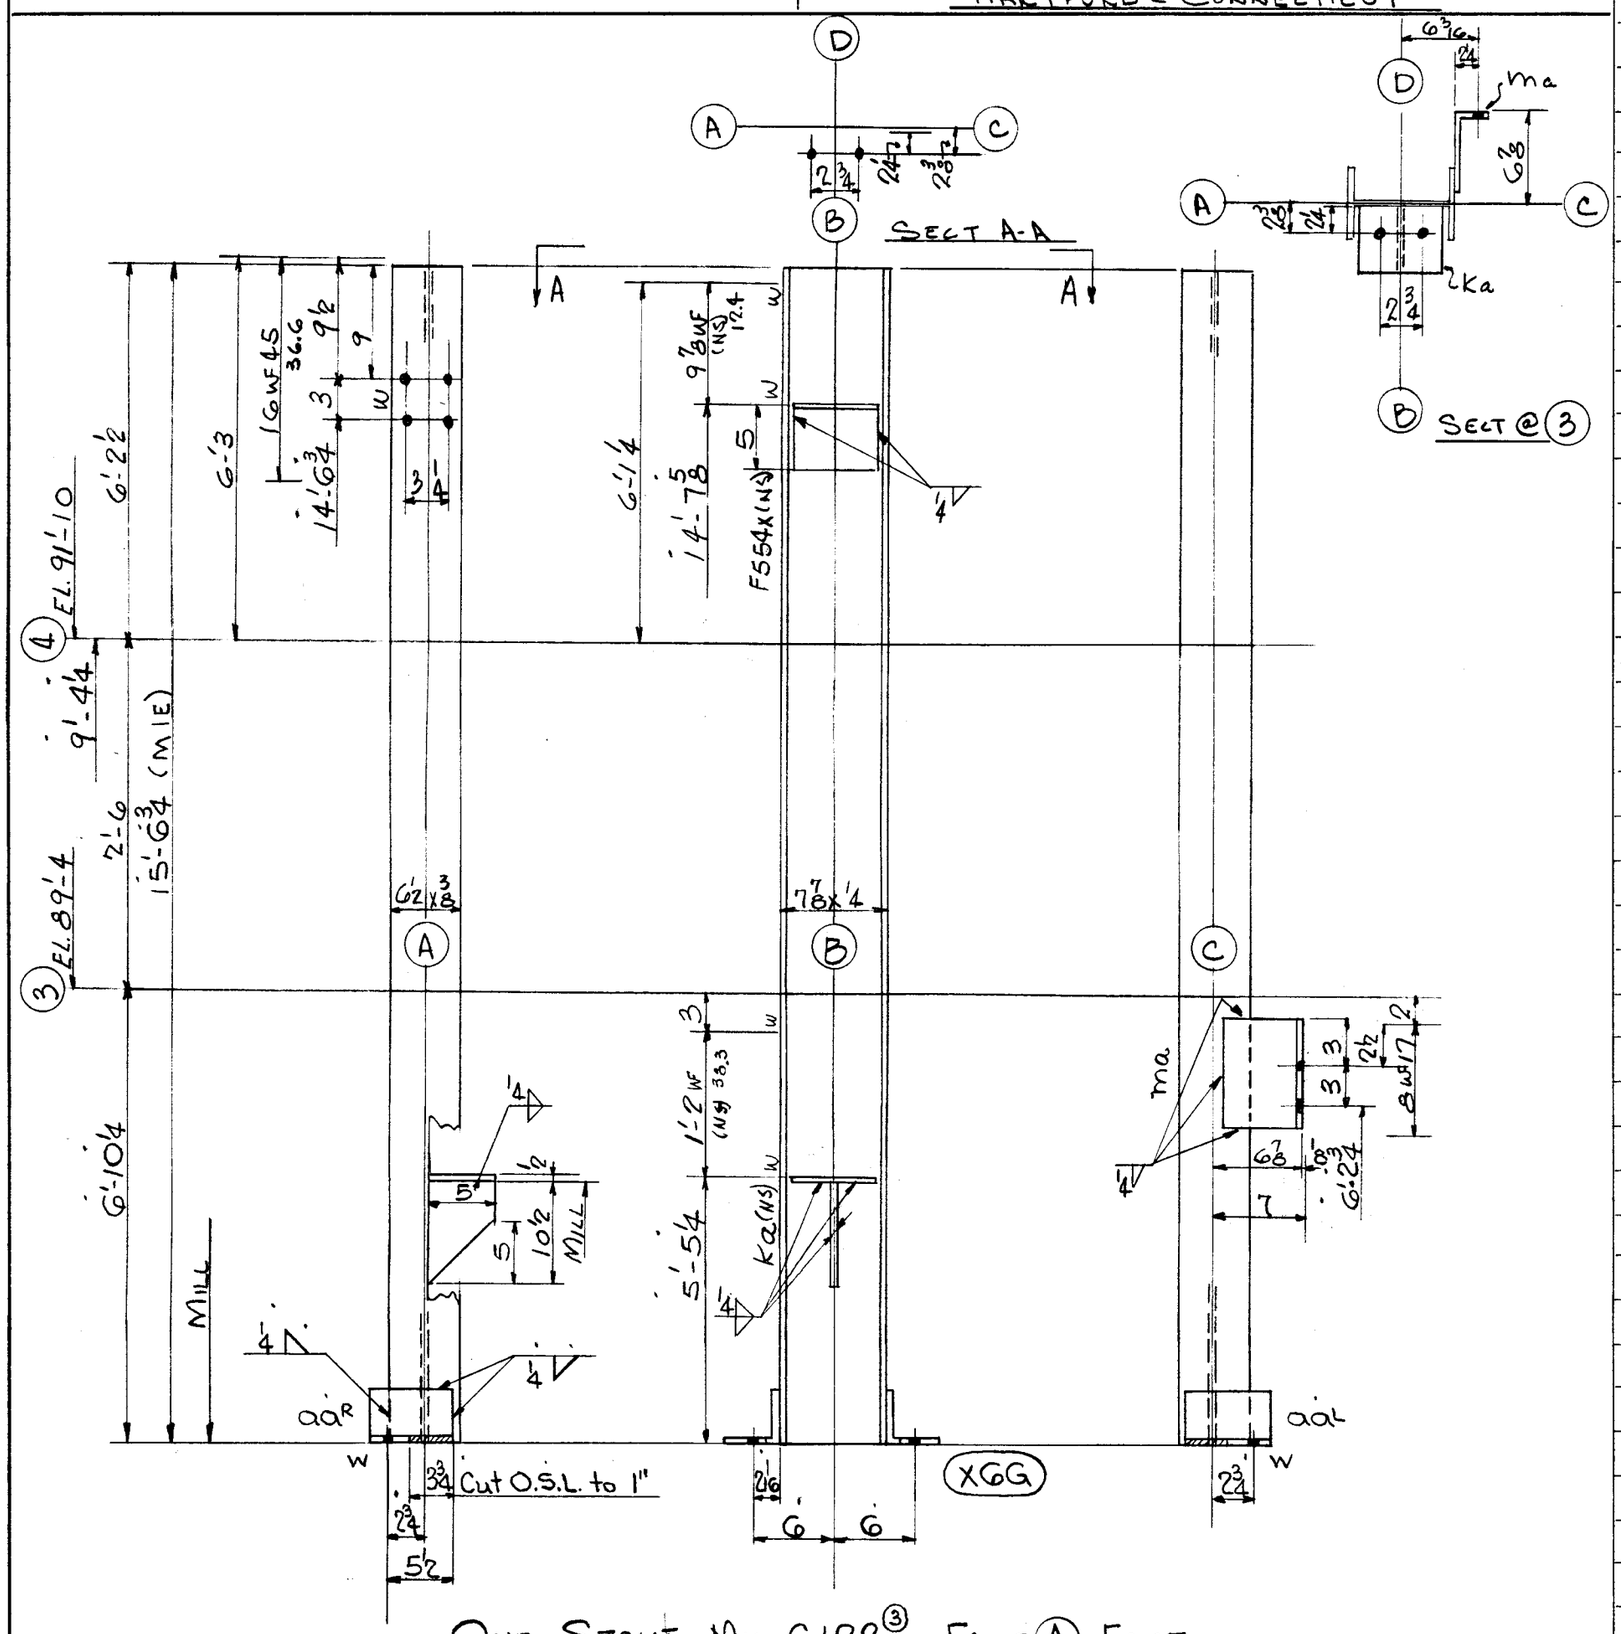

ONE STRUT MK C122③ - FACE Ⓐ EAST

ONE STRUT MK C123③ - FACE Ⓐ EAST

SECTION B-B

WEIGHT	NO. PCS.	ASS'M MK.	SHAPE	LENGTH		REMARKS	ORDERED
			ONE STRUT MK C122③				
37¼	1		8WF24	15	6¾	(MIE)	Stk cut 15'-7
1¼	2	aa R	L4x4x½	0	6¾		
4	1	ka	PL 5x½	0	6¼		
7			PL 5x½	0	10½	(MIE)	
10	1	ma	L6x3½x½	0	7½		
9	1	F554x	L5x3½x⅝	0	6¼		
2	PAINT						
420	TOTAL						