LEHIGH STRUCTURAL STEEL CO.
ALLENTOWN, PA.

NAME OF STRUCTURE
THE HARTFORD PUBLIC LIBRARY
HARTFORD, CONNECTICUT

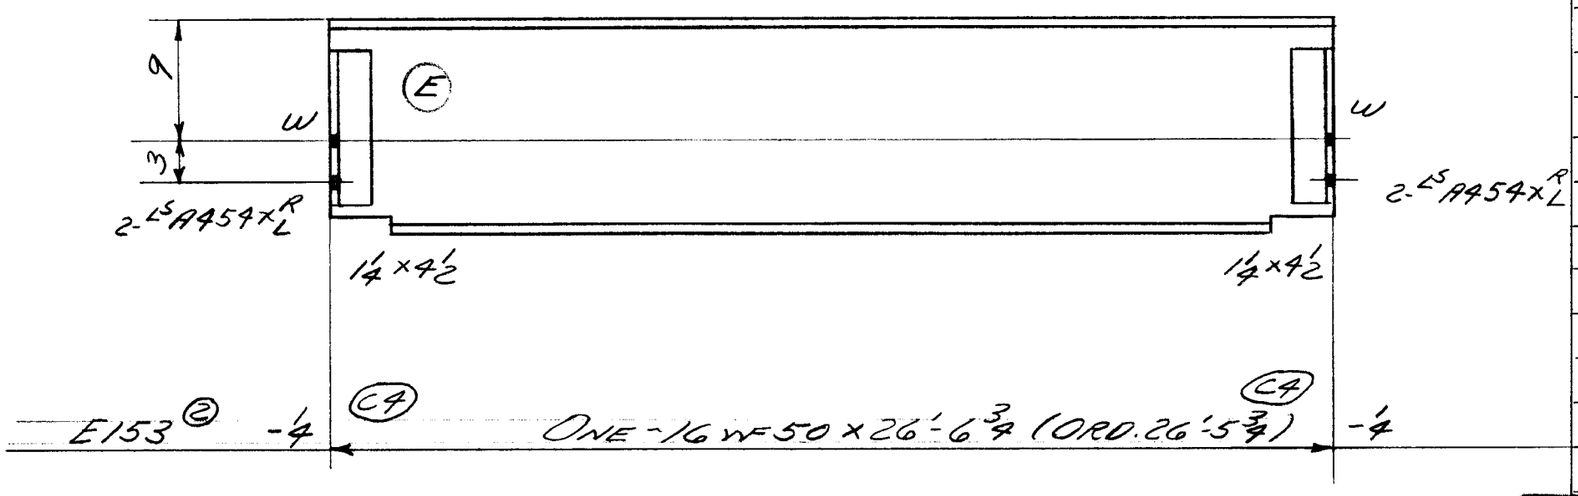

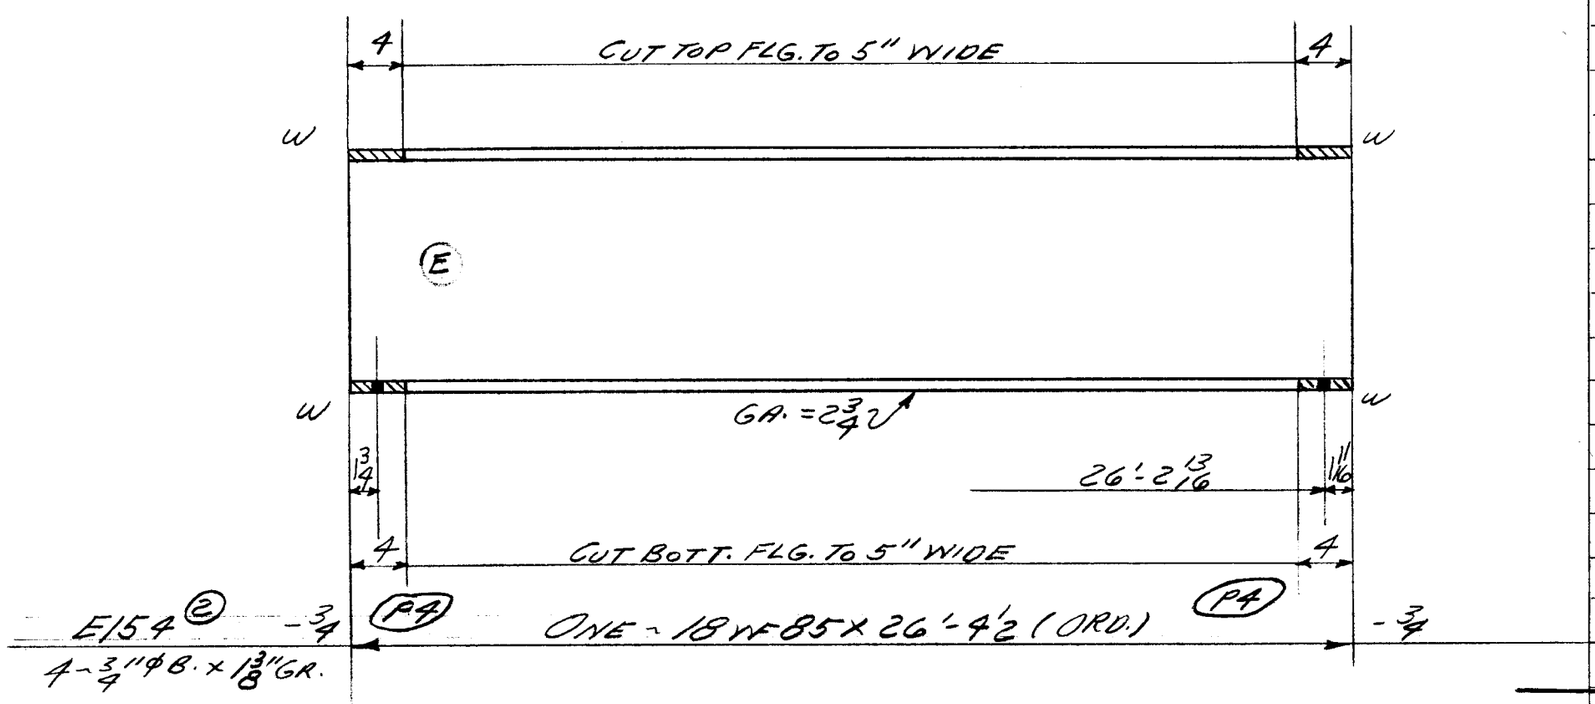

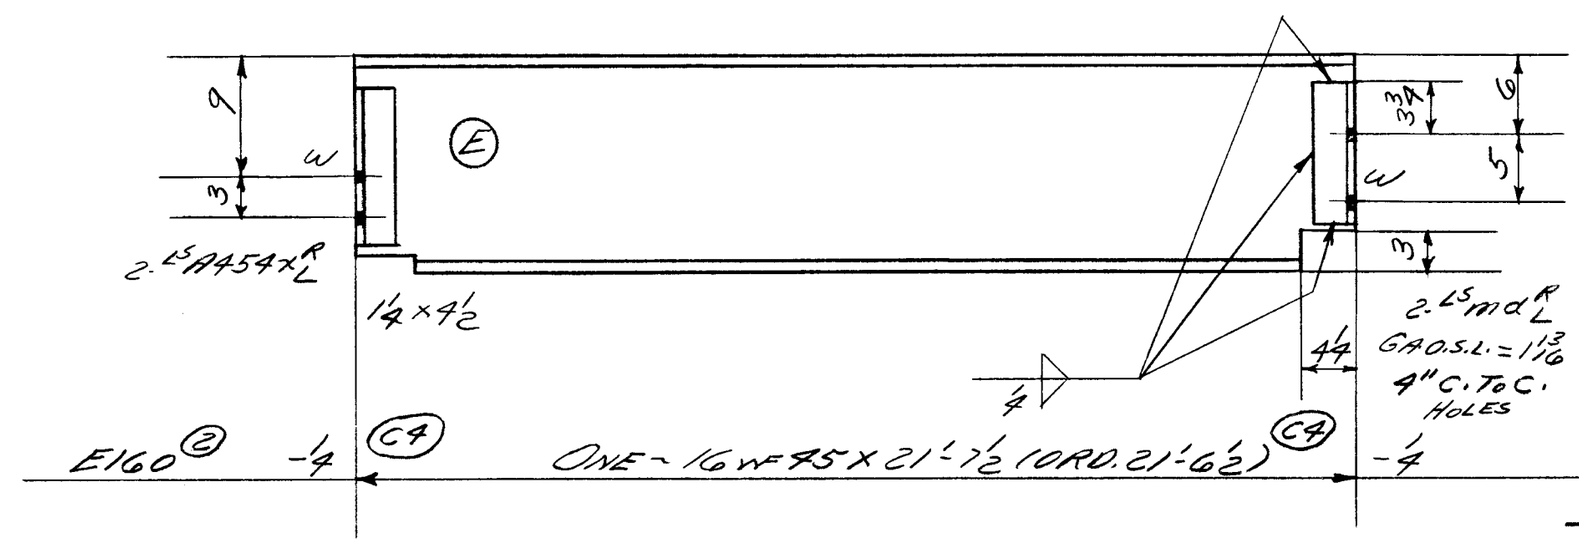

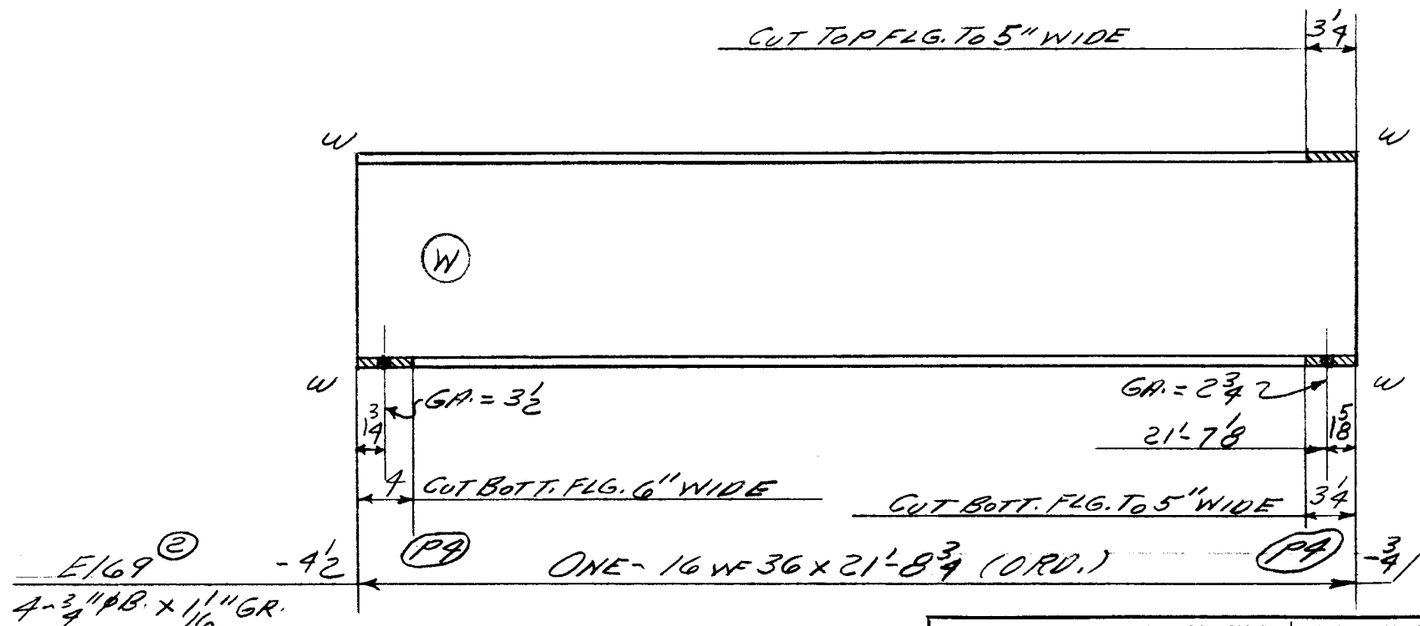

WEIGHT	NO. PCS.	ASS'M MK.	SHAPE	LENGTH	REMARKS	ORDERED
7	PAINT					
28	4	A454 x R/L				
1324						
1359	TOTAL					
11	PAINT					
2242						
2253	TOTAL					
5	PAINT					
14	2	A454 x R/L				
13	2	mat R/L	LS 3 x 3 x ⅜	0	10½	
969						
1001	TOTAL					
4	PAINT					
782						
786	TOTAL					

TOTAL	ORD.	PLATES	STD.	BOLT	RIV.	BAR	SM. STD.	PAINT	WELD
5399	5317		55					27	

DET.	DATE	CHK'R.	DATE	IN CHARGE
J.B.O.	11-29-54	F.F.	12-15-54	FISHER

~~RIVETS~~ NONE ~~UNLESS NOTED~~	CONTRACT NO.	SHEET NO.	REVISIONS	CONTRACT NO.	SHEET NO.
OPEN HOLES 13/16"ϕ ~~UNLESS NOTED~~	4090	B764		4090	B764

LOT #8 WELD