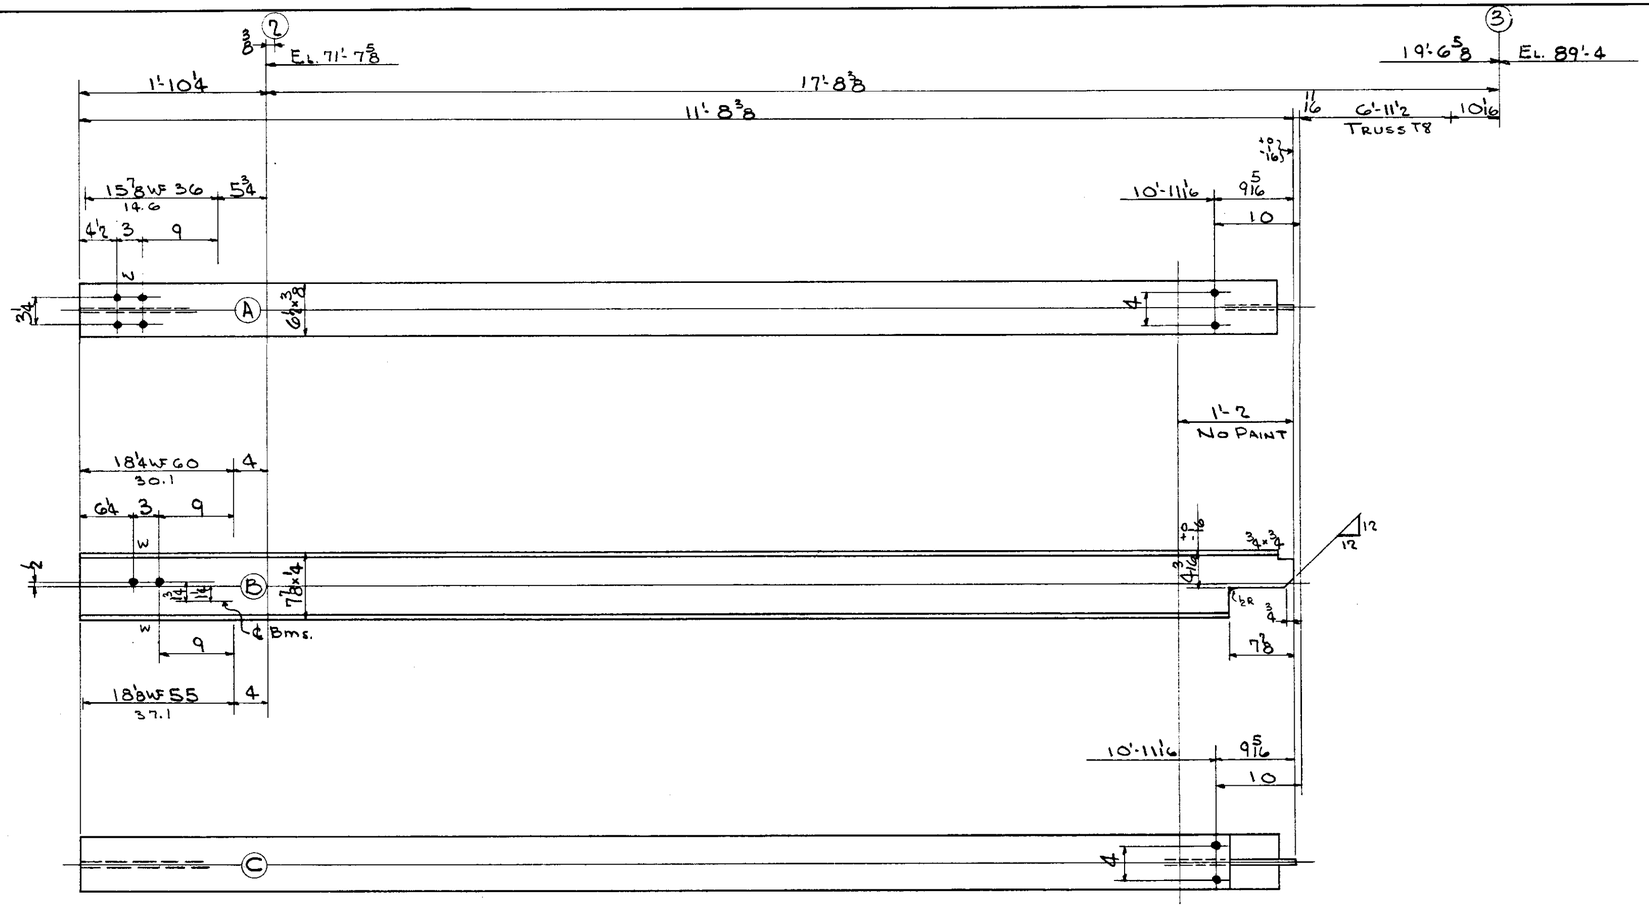

ONE HANGER - MK. BH36 (2-3) FACE (A) EAST

2-3/4 ϕ B. x 1" G.
4- do x 7/8 G.
4- do x 3/4 G.

RIVETS	NONE	DET RCS	DATE 10-26-54
OPEN HOLES	13/16 ϕ	CHK'R CZ	DATE 11-9-54
		IN CHARGE	FISHER

LEHIGH STRUCTURAL STEEL CO.

ALLENTOWN, PA.

NAME OF STRUCTURE
THE HARTFORD PUBLIC LIBRARY
HARTFORD ~ CONNECTICUT

WEIGHT	NO. PCS.	ASS'M MK.	SHAPE	LENGTH	REMARKS	ORDERED
		ONE HANGER - MK BH36 (2-3)				
281	1		8WF24	11 8 3/8		Stk
1	PAINT					
282	TOTAL					

TOTAL	ORD.	PLATES	STD	BOLT	RIV.	BAR	SM. STD.	PAINT
282			281					1

REVISIONS

CONTRACT NO. 4090 | SHEET NO. C129

LOT 6