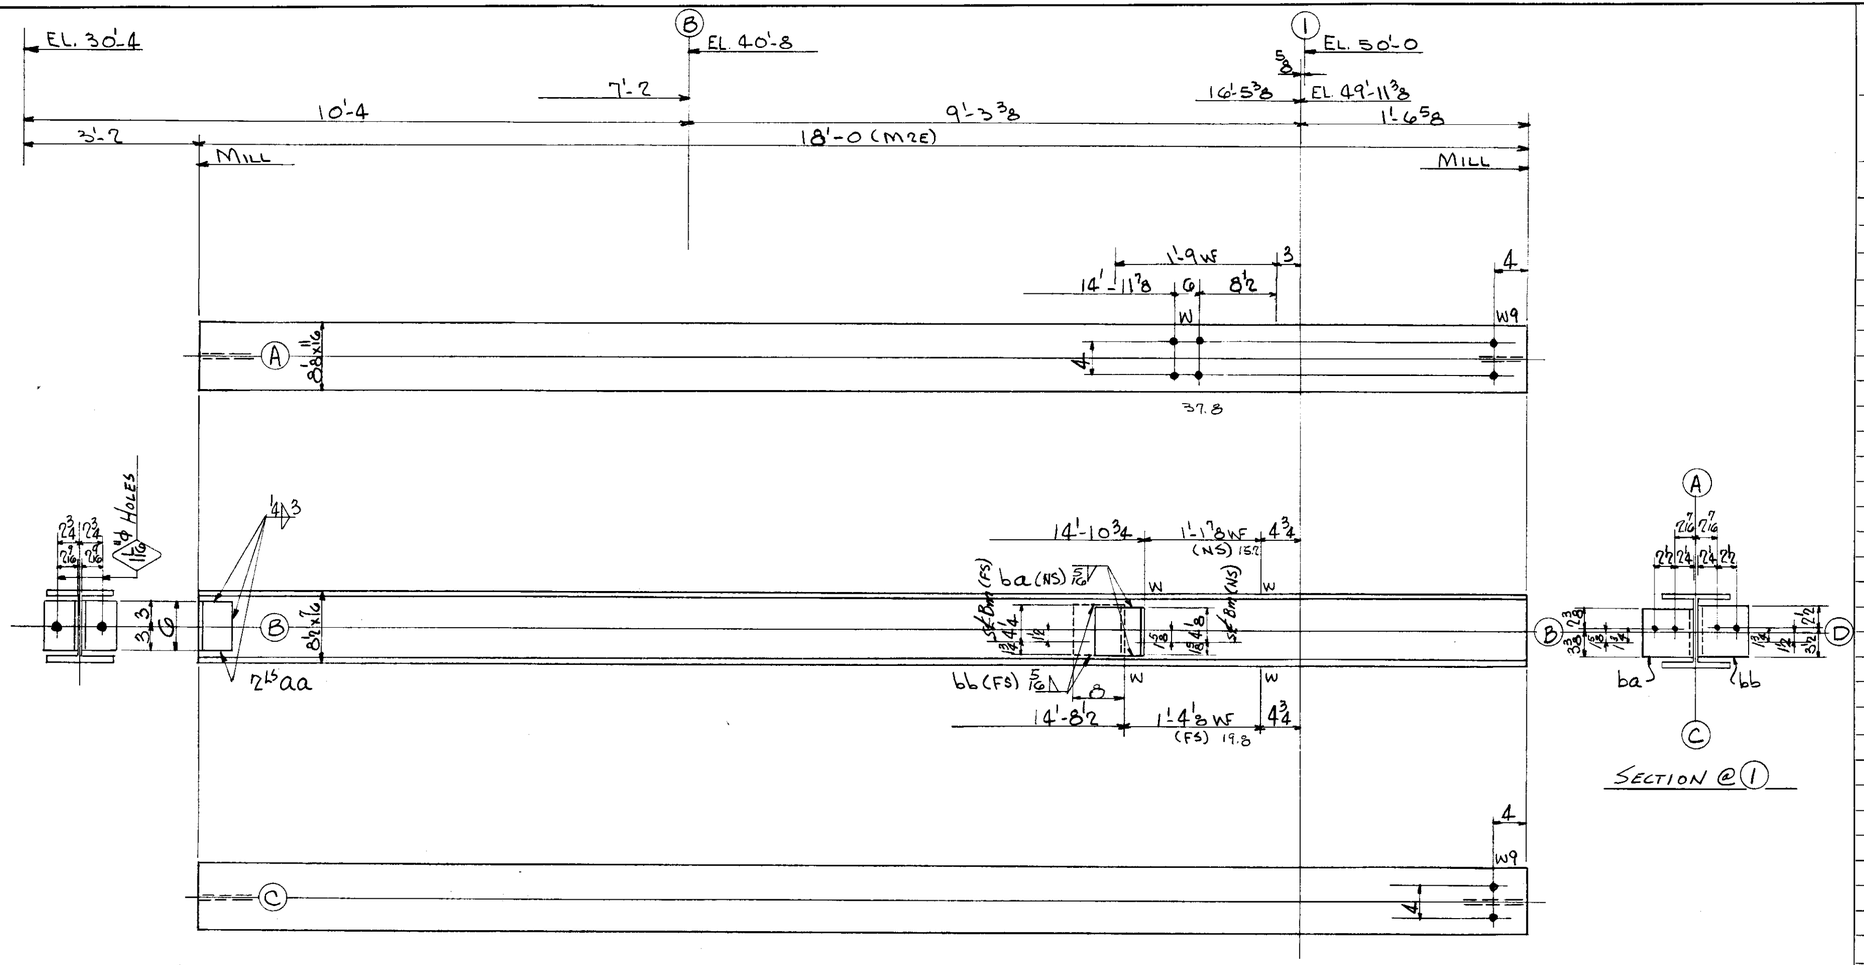

ONE COLUMN MK. E34(0-1) - FACE (A) SOUTH

4-3/4" ϕ B x 1 1/8 Gr.
4- do x 1 1/16 Gr.

~~RIVETS~~	DET LWS DATE 9-29-54
OPEN HOLES 13/16" ϕ UNLESS NOTED	CHK'R CZ DATE 11-17-54
	IN CHARGE FISHER

LEHIGH STRUCTURAL STEEL CO.

ALLENTOWN, PA.

NAME OF STRUCTURE
THE HARTFORD PUBLIC LIBRARY
HARTFORD - CONNECTICUT

WEIGHT	NO. PCS.	ASS'M MK.	SHAPE	LENGTH		REMARKS	ORDERED
		ONE COL. MK. E34(0-1)					
866	1		8 WF 48	18	0	(MZE)	18'-0 1/2
13	2	aa	∠4x4x1/2	0	6		
12	1	ba	∠6x6x5/8	0	5 3/4		
12	1	bb	∠8x6x5/8	0	6		
5	PAINT						
910	TOTAL						

TOTAL	ORD.	PLATES	STD	BOLT	RIV.	BAR	SM. STD.	PAINT
910	866		39					5

REVISIONS

CONTRACT NO. 4090 | SHEET NO. C136

LOT 8 WELD