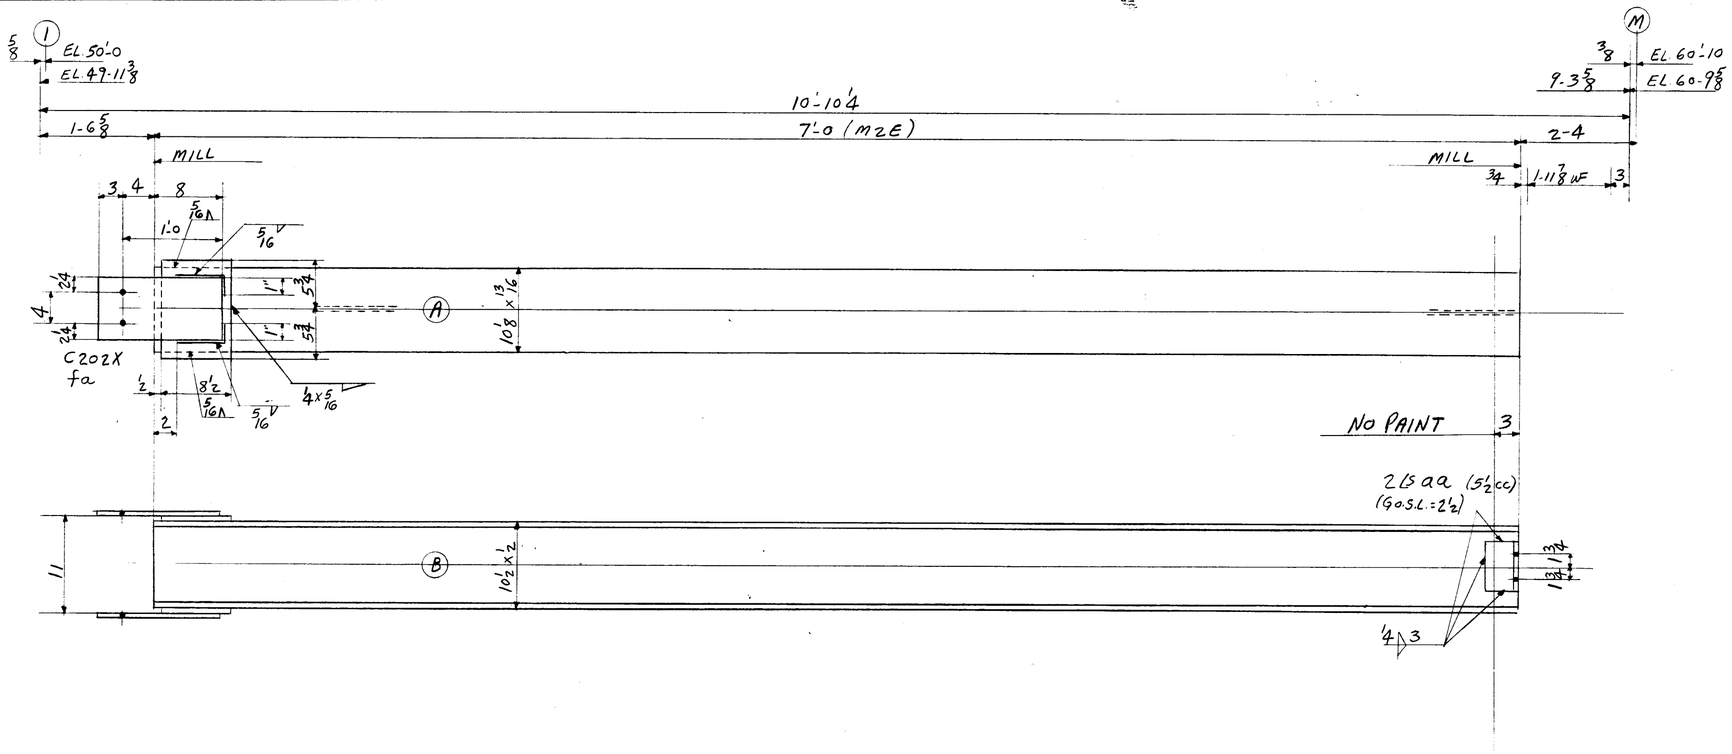


# LEHIGH STRUCTURAL STEEL CO.

ALLENTOWN, PA.

NAME OF STRUCTURE

THE HARTFORD PUBLIC LIBRARY
HARTFORD, CONNECTICUT

| WEIGHT | NO. PCS. | ASS'M MK. | SHAPE | LENGTH | | REMARKS | ORDERED |
|---|---|---|---|---|---|---|---|
| | ONE | COL. MK. K26 (1-M) | | | | | |
| 507 | 1 | | 10 WF 72 | 7 | 0 | M2E | 7-0 1/2 |
| 13 | 2 | aa | ∠s 4 x 4 x 1/2 | 0 | 6 | | |
| 28 | 2 | C202X | PLS 8 1/2 x 3/8 | 1 | 3 | | |
| 14 | 2 | fa | FILLS. 8 1/2 x 1/4 | 0 | 11 1/2 | | |
| 3 | PAINT | | | | | | |
| 565 | TOTAL | | | | | | |

| TOTAL | ORD. | PLATES | STD | BOLT | RIV. | BAR | SM. STD. | PAINT |
|---|---|---|---|---|---|---|---|---|
| 565 | 507 | 42 | 13 | | | | | 3 |

| | |
|---|---|
| RIVETS | NONE |
| OPEN HOLES | 13/16 d |

| | |
|---|---|
| DET HJS | DATE 10-8-54 |
| CHK'R CZ | DATE 11-24-54 |
| IN CHARGE | CLF |

REVISIONS

| CONTRACT NO. | SHEET NO. |
|---|---|
| 4090 | C202 |

LOT 9

WELD