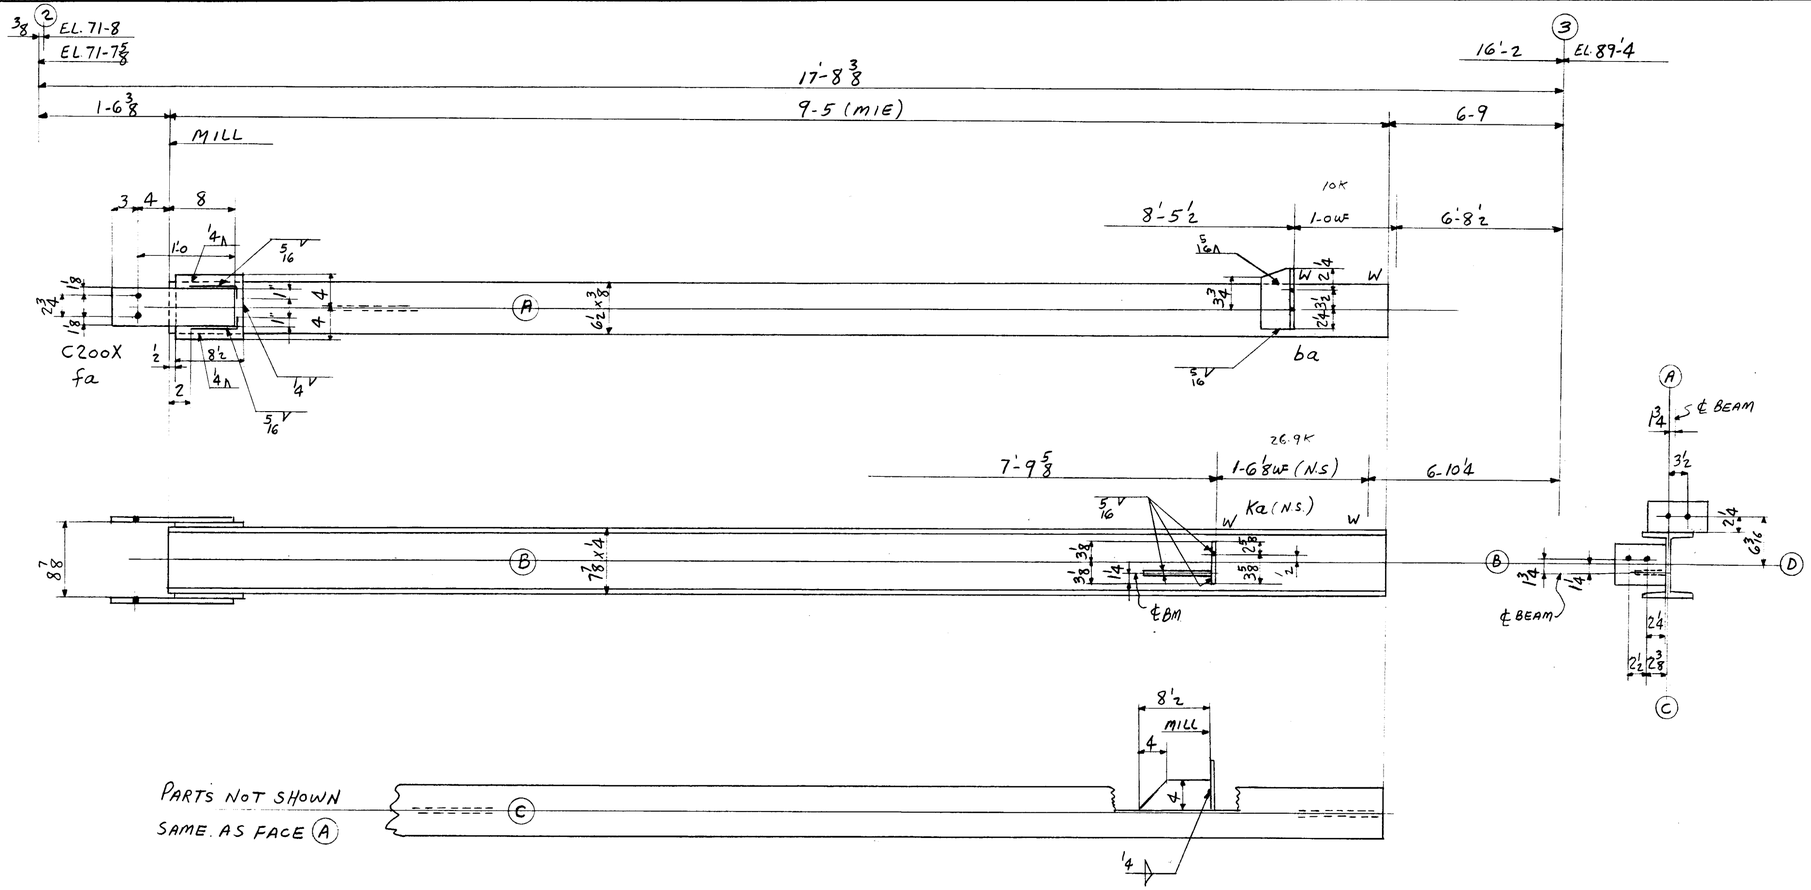

ONE COL. MK-K17 (2-3) (FACE (A) NORTH)

LEHIGH STRUCTURAL STEEL CO.

ALLENTOWN, PA.

NAME OF STRUCTURE

THE HARTFORD PUBLIC LIBRARY
HARTFORD, CONNECTICUT

WEIGHT	NO. PCS.	ASS'M MK.	SHAPE	LENGTH		REMARKS	ORDERED
	ONE	COL.	MK-K17 (2-3)				
276	1		8WF24	9	5	MIE	STR CUT 9-54
16	2	C200X	PS. 5x3/8	1	3		
19	2	fa	FILLS 8x1/2	0	8 1/2		
9	1	ba	L-4x4x1/2	0	8		
5	1	Ka	PL 6x1/2	0	6 1/4		
5			PL 4x1/2	0	8 1/2	MIE	
1	PAINT						
281	TOTAL						

TOTAL	ORD.	PLATES	STD	BOLT	RIV.	BAR	SM. STD.	PAINT
281		19	235			26		1

RIVETS NONE

OPEN HOLES 13/16 ø

DET HJS DATE 10-13-54

CHK'R CZ DATE 11-26-54

IN CHARGE CLF

REVISIONS

CONTRACT NO. 4090

SHEET NO. C204

LOT 9

WELD