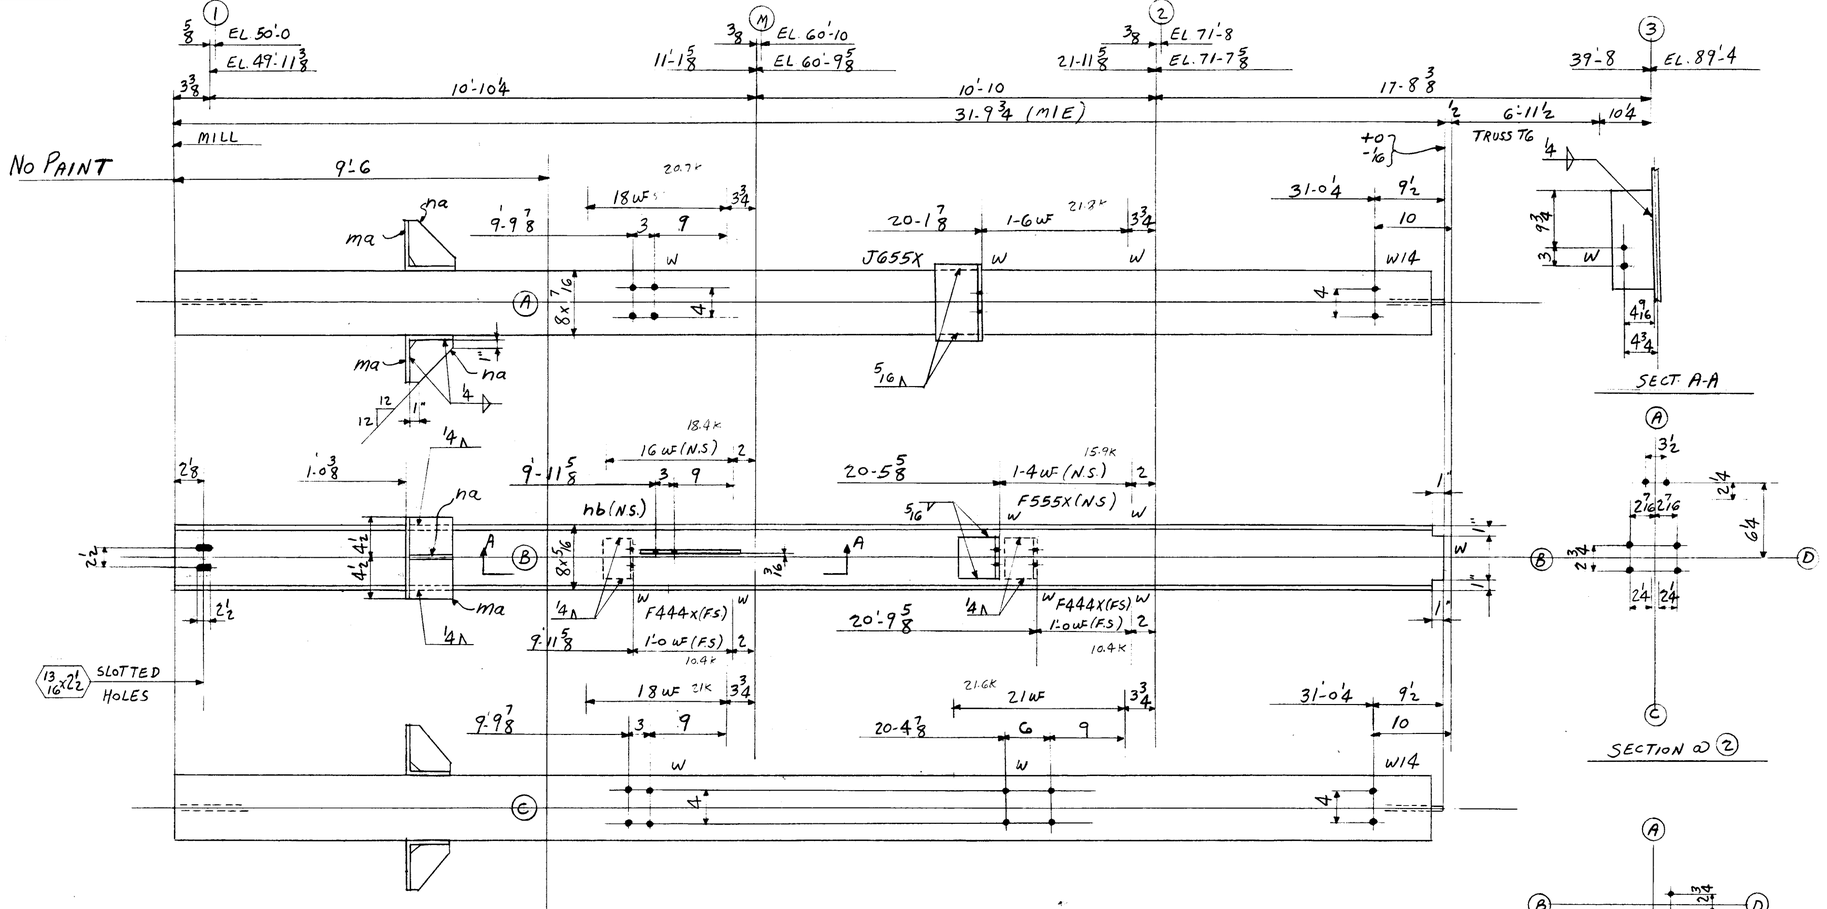

ONE COL. MK C-H8 (1-3) (FACE A WEST)

10- 3/4 ϕ BX 13/16" G
4- DO X 15/16" G
4- DO X 7/8" G
6- SHIMS - (2 x 1/8 x 0-6 1/2 - PLAIN)

RIVETS	NONE	DET HJS	DATE 10-29-54
OPEN HOLES	13/16 ϕ UNLESS NOTED	CHK'R CZ	DATE 11-16-54
		IN CHARGE CLF	

LEHIGH STRUCTURAL STEEL CO.

ALLENTOWN, PA.

NAME OF STRUCTURE

THE HARTFORD PUBLIC LIBRARY
HARTFORD, CONNECTICUT

WEIGHT	NO. PCS.	ASS'M MK.	SHAPE	LENGTH		REMARKS	ORDERED
	ONE	COL. MK-C-H8 (1-3)					
987	1		8WF31	31	9 3/4	M1E	ORD. 32-6 CUT 31-10
27	2	ma	Ls-6x6x3/8	0	9		
15	1	JG55X	Ls-6x4x5/8	0	9		
9	1	F555X	L-5x3 1/2x5/8	0	6 1/4		
13	2	F444X	L-4x4x1/2	0	6 1/4		
9	2	na	PLS. 5 1/2 x 1/2	0	5 1/2		
10	1	nb	PL 5 3/4 x 3/8	1	4 1/4		
5		PAINT					
1070		TOTAL					

TOTAL	ORD.	PLATES	STD	BOLT	RIV.	BAR	SM. STD.	PAINT
1070	987	19	59					5

REVISIONS

CONTRACT NO. 4090

SHEET NO. C210

LOT 7

WELD