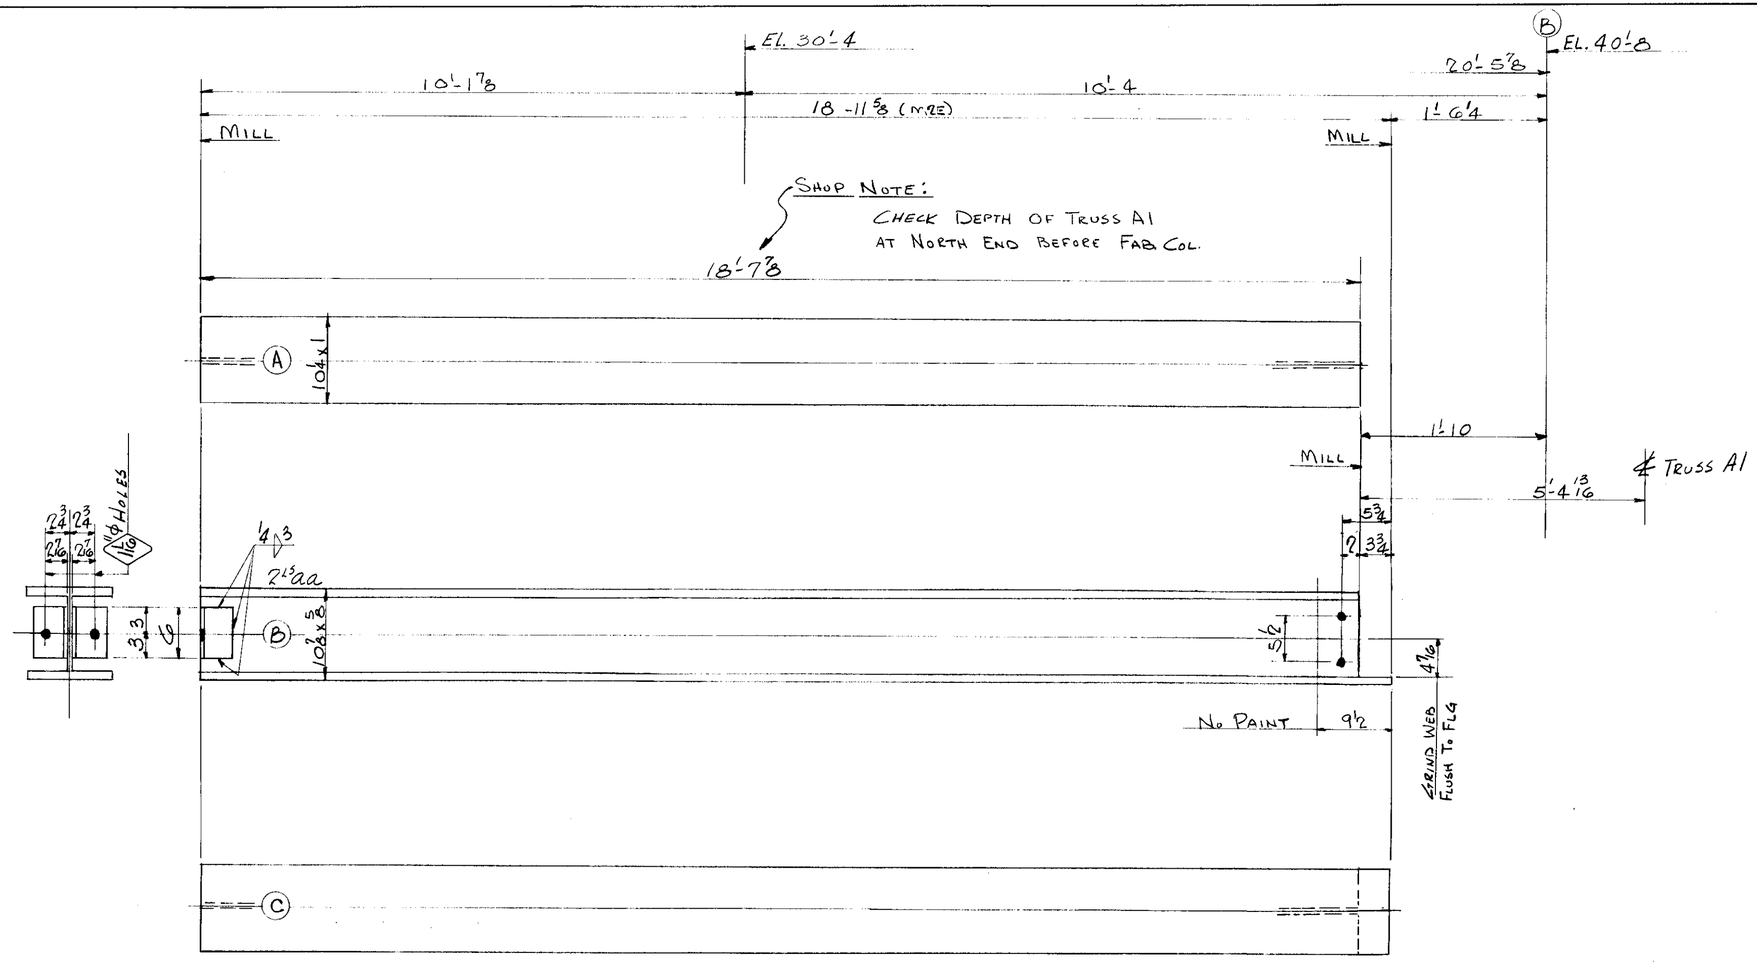

ONE COLUMN MK. D9(0-B) - FACE (A) SOUTH

2 - 3/4"⊘ B x 1 1/8 GR.

LEHIGH STRUCTURAL STEEL CO.
ALLENTOWN, PA.

NAME OF STRUCTURE
THE HARTFORD PUBLIC LIBRARY
HARTFORD - CONNECTICUT

WEIGHT	NO. PCS.	ASS'M MK.	SHAPE	LENGTH	REMARKS	ORDERED
		ONE COL. MK. D9(0-B)				
1697#	1		10WF89	18 11 5/8	(M2E)	20'-0"2
13	2	aa	∠4x4x1/2	0 6		
9	PAINT					
1711#	TOTAL					

TOTAL	ORD.	PLATES	STD	BOLT	RIV.	BAR	SM. STD.	PAINT
1711#	1697#		13					9

~~RIVETS~~
OPEN HOLES 13/16" 16/16" UNLESS NOTED

DET LWS DATE 10-15-54
CHK'R RCC DATE 10-23-54
IN CHARGE FISHER

REVISIONS

CONTRACT NO. 4090
SHEET NO. C45

LOT 4 WELD