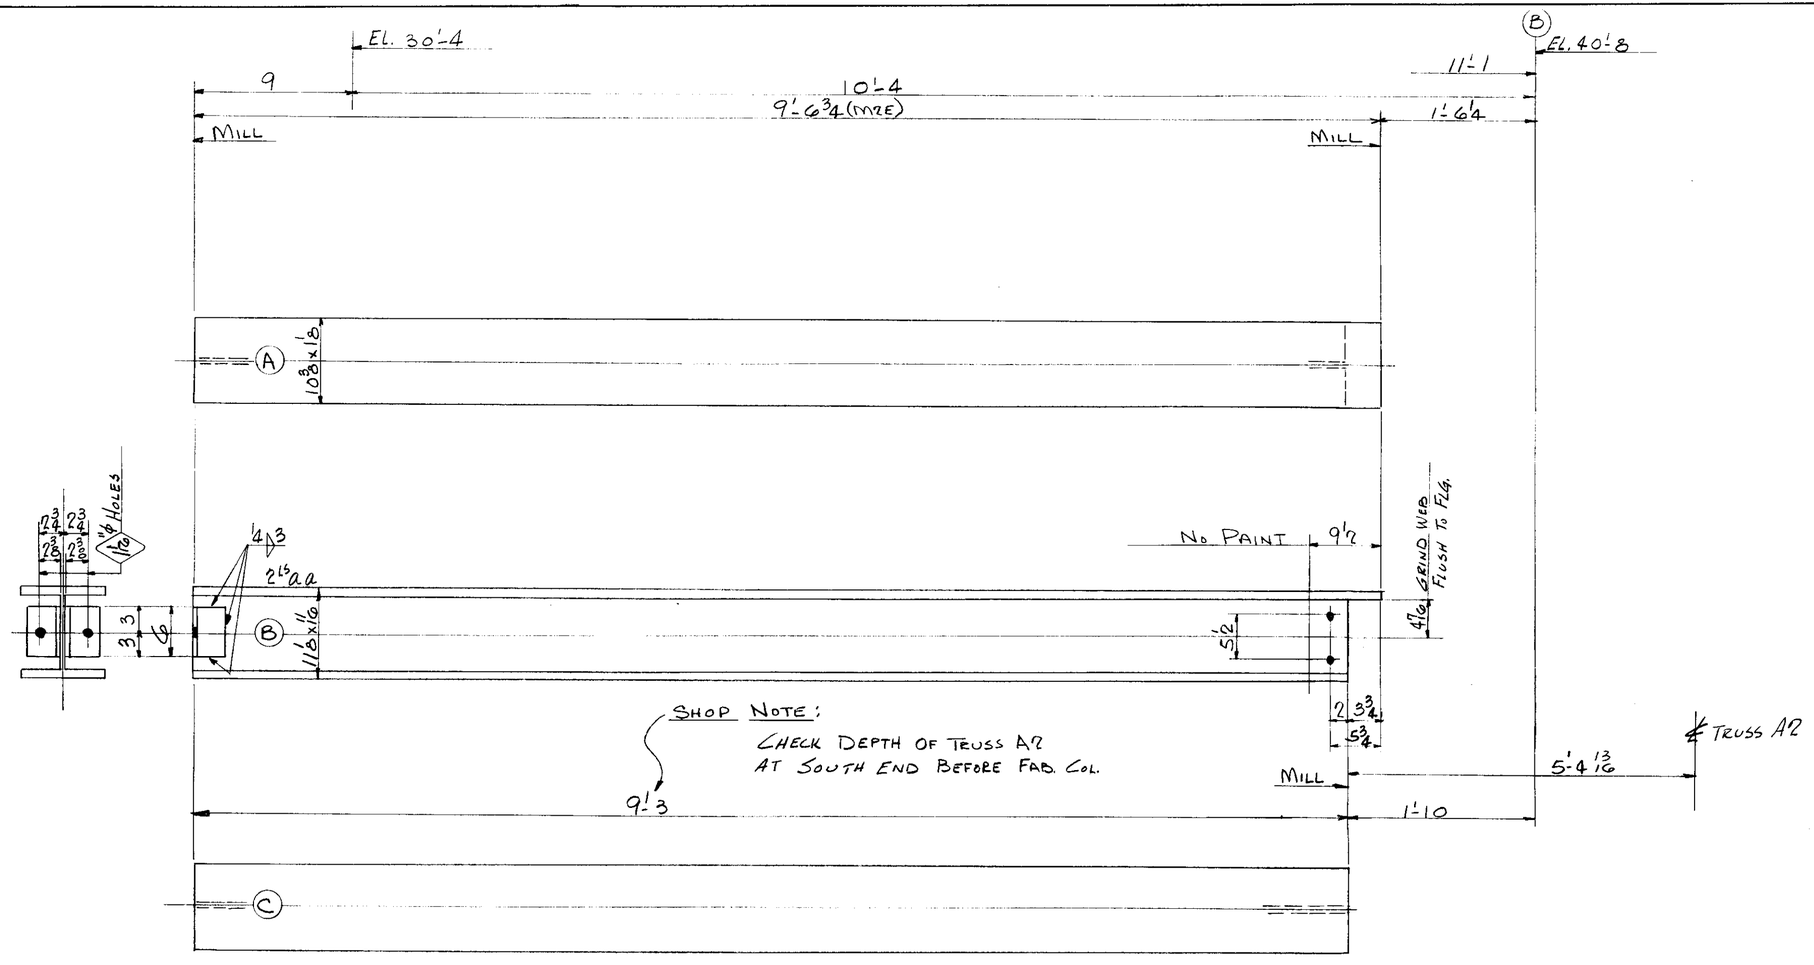

ONE COLUMN MK. D10 (0-B) - FACE (A) SOUTH

2. 3/4" Φ B x 1 3/16 Gr.

LEHIGH STRUCTURAL STEEL CO.

ALLENTOWN, PA.

NAME OF STRUCTURE
THE HARTFORD PUBLIC LIBRARY
HARTFORD - CONNECTICUT

WEIGHT	NO. PCS.	ASS'M MK.	SHAPE	LENGTH	REMARKS	ORDERED
		ONE COL MK D10 (0-B)				
960	1		10WF100	9 6¾	(MZE)	10'-7½
13	2	aa	L4x4x½	0 6		
5	PAINT					
978	TOTAL					

TOTAL	ORD.	PLATES	STD	BOLT	RIV.	BAR	SM. STD.	PAINT
978	960		13					5

REVISIONS

CONTRACT NO. 4090 | SHEET NO. C46

~~RIVETS~~
OPEN HOLES 13/16" Φ UNLESS NOTED

DET LWS DATE 10-15-54
CHK'R RCC DATE 10-23-54
IN CHARGE FISHER

LOT 4 WELD