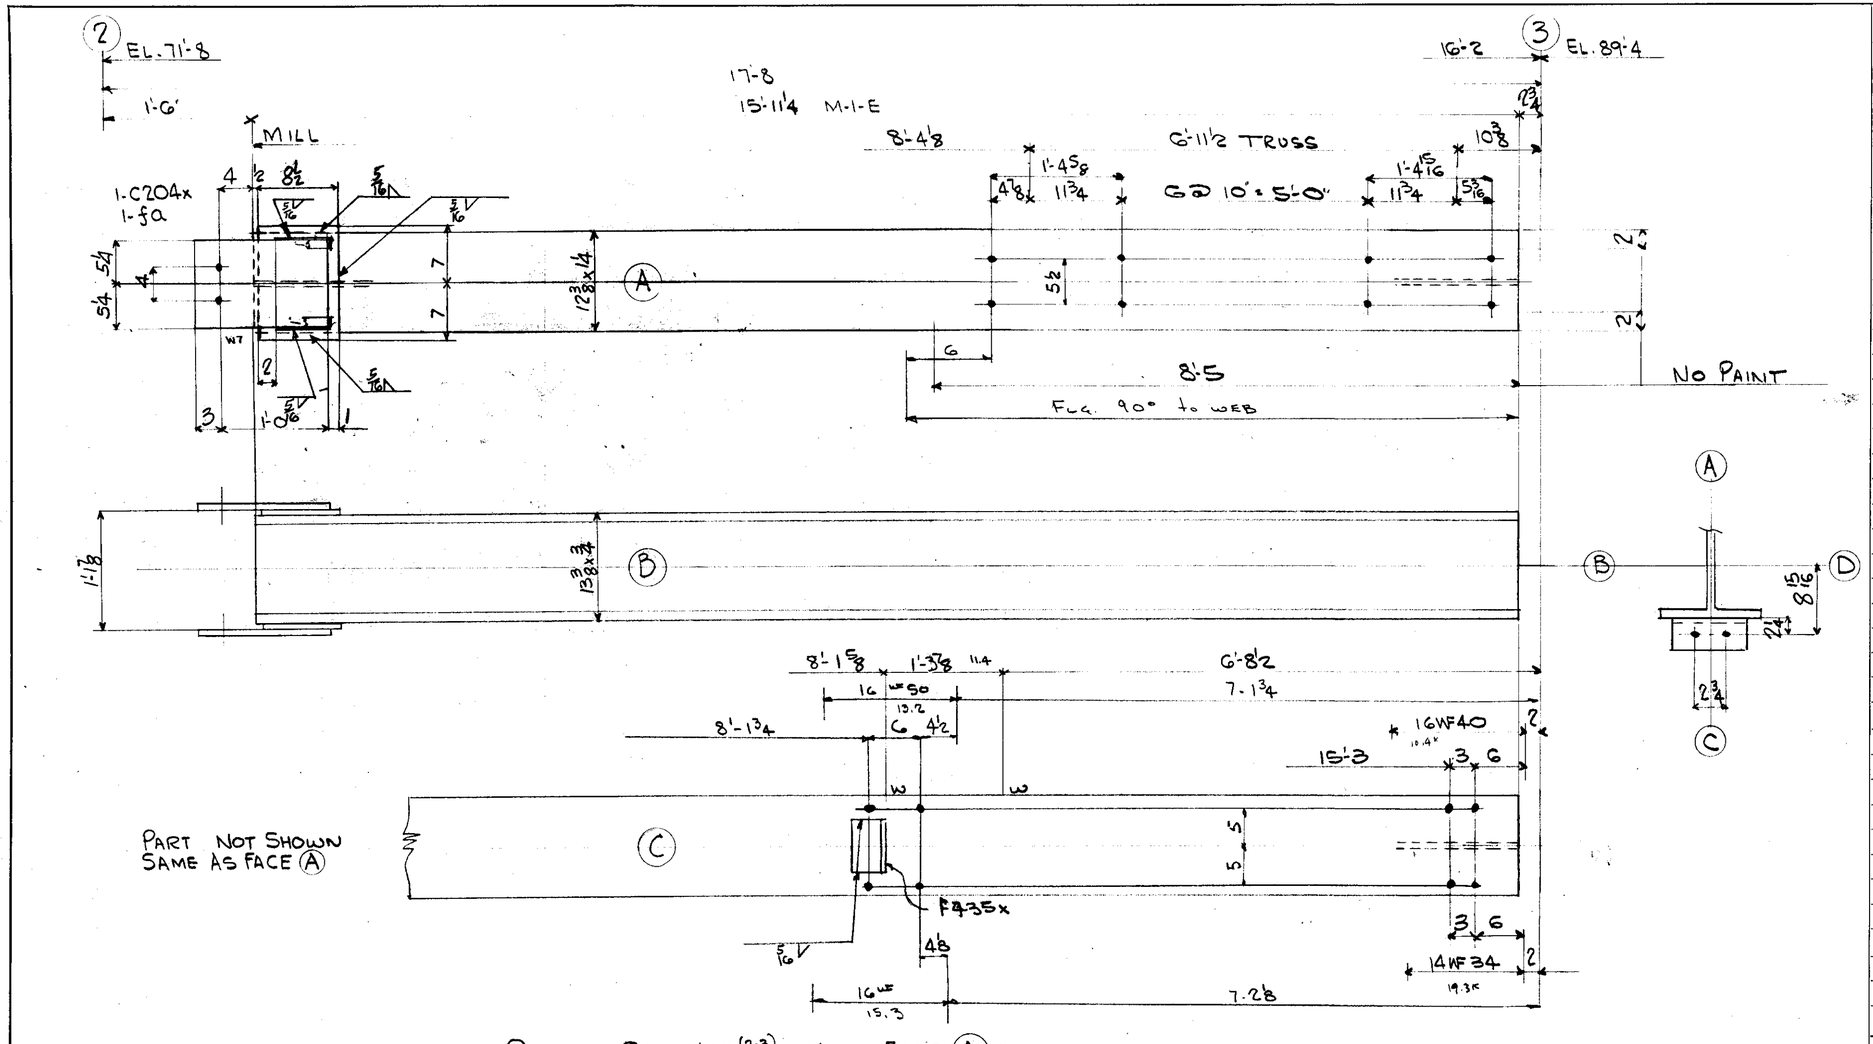

LEHIGH STRUCTURAL STEEL CO.

ALLENTOWN, PA.

NAME OF STRUCTURE
THE HARTFORD PUBLIC LIBRARY
HARTFORD, CONN.

WEIGHT	NO. PCS.	ASS'M MK.	SHAPE	LENGTH	REMARKS	ORDERED
		ONE	COL. H37(2-3)			
2125	1		12WF133	15 1¼	M-1-E	15'-11¾
46	2	C204x	PL 10"x½	1 3		
18	2	fa	FILL 8½x¼	1 2		
5	1	F435x	L4x4x⅜	0 6¼		
11		PAINT				
2205		TOTAL				

TOTAL	ORD.	PLATES	STD	BOLT	RIV.	BAR	SM. STD.	PAINT
2205	2125	64	5					11

RIVETS NONE
OPEN HOLES 13/16"φ

DET JPB DATE 10-11-54
CHK'R CZ DATE 11-4-54
IN CHARGE CLF

REVISIONS
Rev. 12-11-54 PL na added
1/3/55 Cov. PL removed by Engr.

CONTRACT NO. 4090
SHEET NO. C93

LOT 5 WELD

3/10B