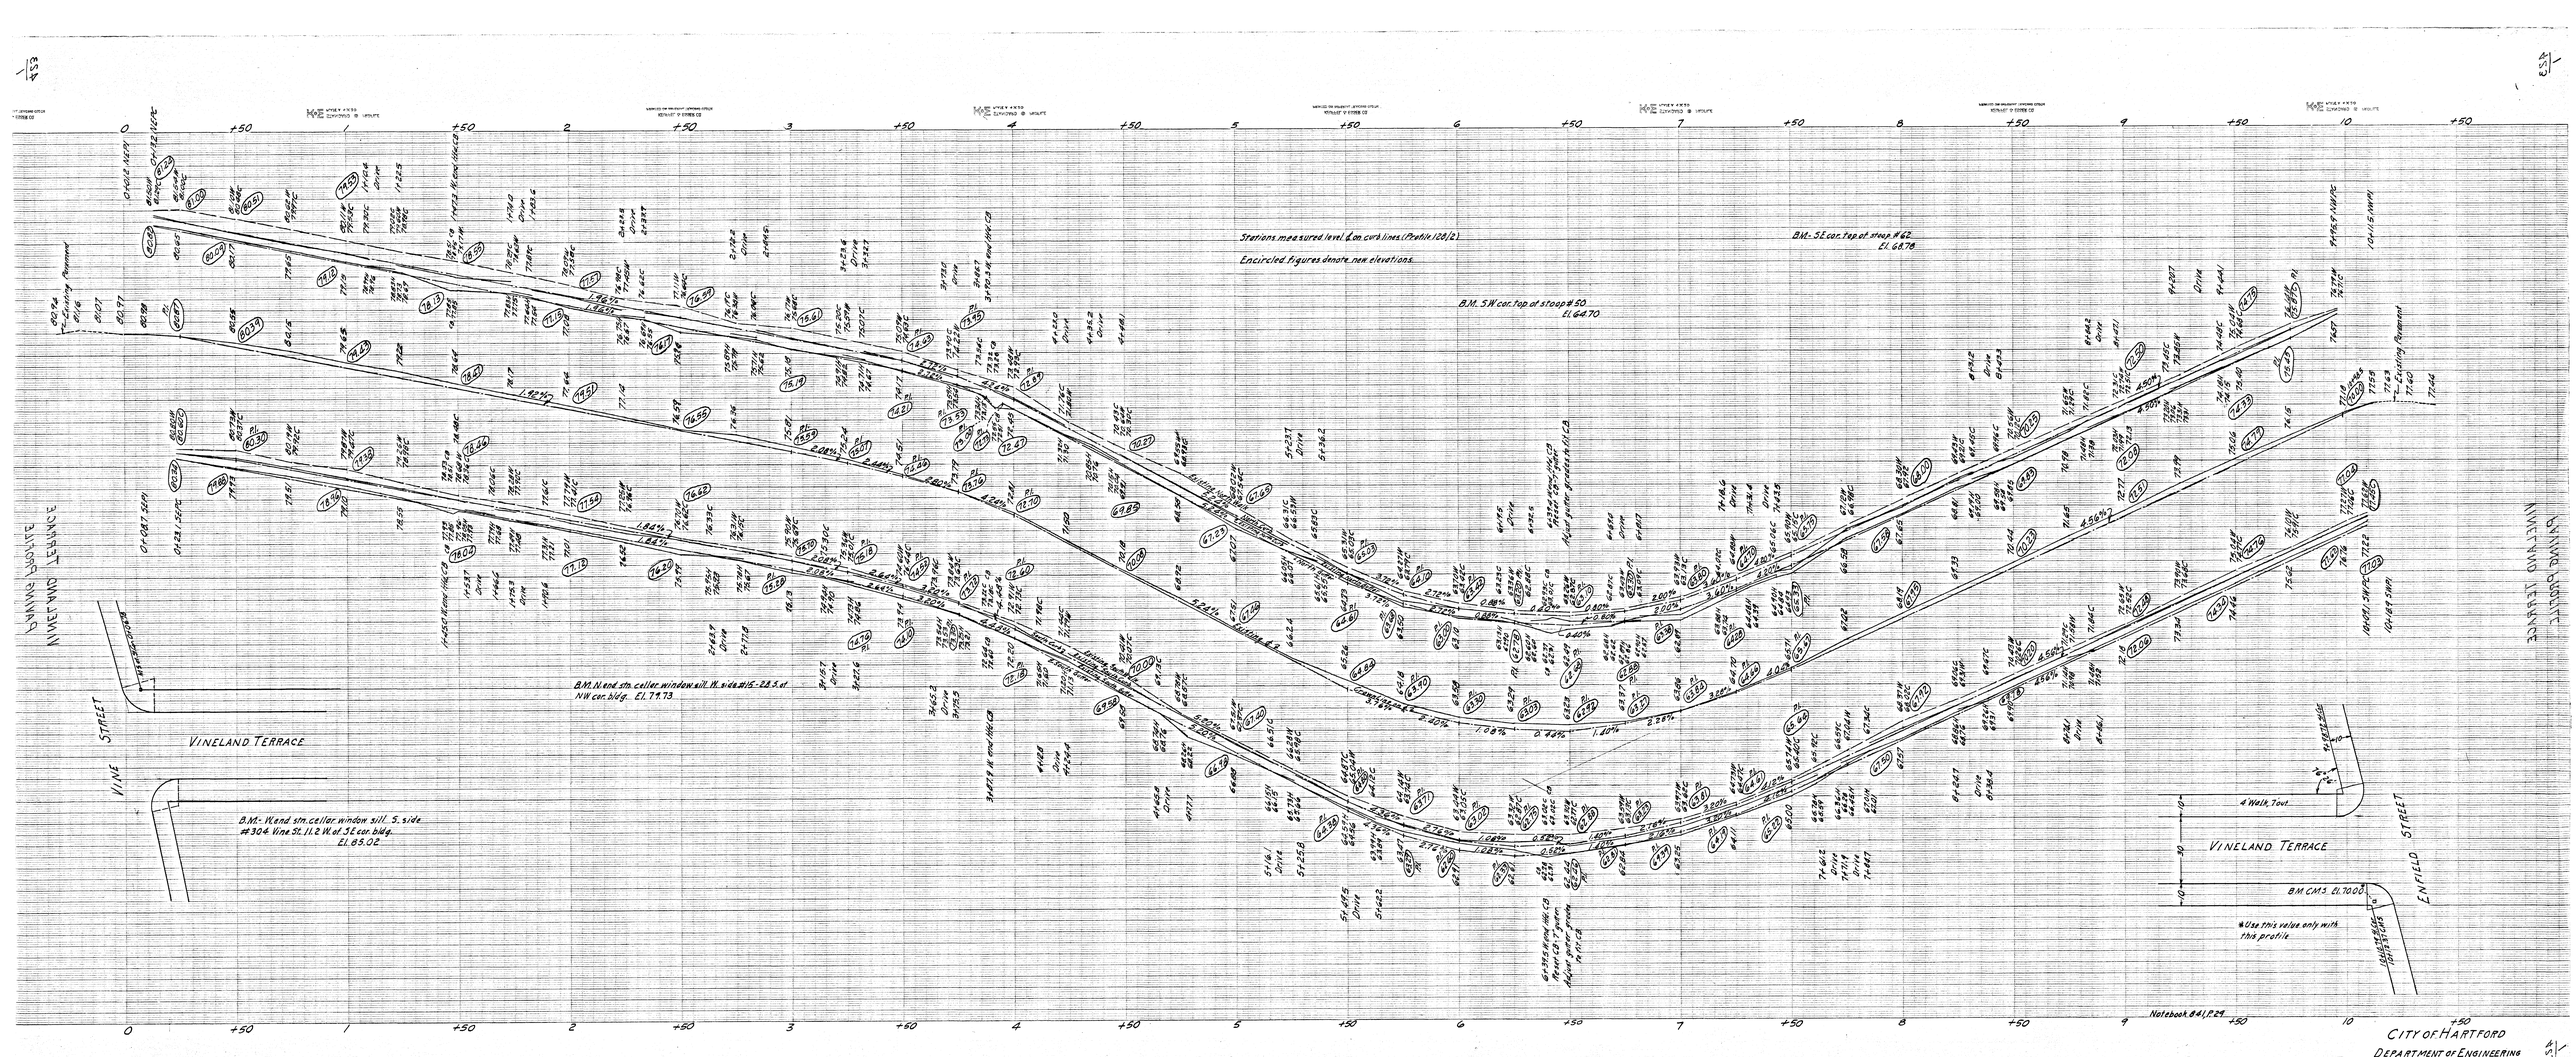

CITY OF HARTFORD
DEPARTMENT OF ENGINEERING
SCALES H. 1" = 20' SEPTEMBER 1969
V. 1" = 2'
DAYBOOK No. 10121