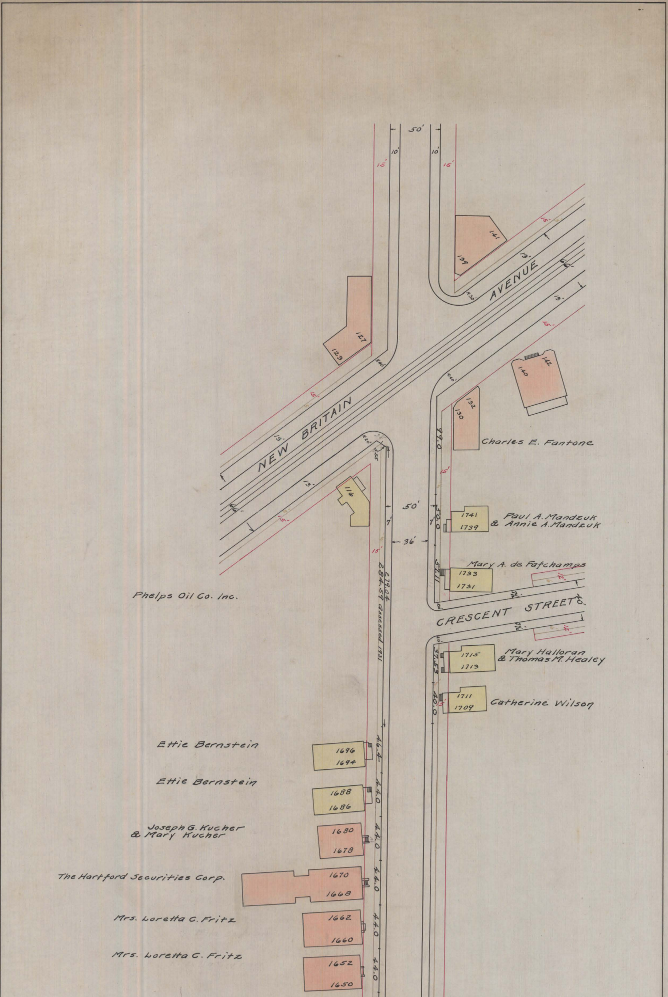
50'
10'
10'
15'
15'
141
139
R30'
13'
AVENUE
66'
13'
15'
127
123
R40'
15'
NEW BRITAIN
13'
13'
66'
15'
R40'
142
140
132
130
99.0
Charles E. Fantone
15'
R20'
5.55
116
50'
7'
7'
50.0
1741
1739
Paul A. Mandzuk
& Annie A. Mandzuk
36'
15'
57.11
1733
1731
Mary A. de Fafchamps
12'
7½'
R10
CRESCENT STREET
40'
7½'
12'
Phelps Oil Co. Inc.
279.04
284.59 assessed 1931
R15
37.53
1715
1713
Mary Halloran
& Thomas M. Healey
40.0
15'
1711
1709
Catherine Wilson
Ettie Bernstein
1696
1694
46.4
Ettie Bernstein
1688
1686
44.0
Joseph G. Kucher
& Mary Kucher
1680
1678
44.0
The Hartford Securities Corp.
1670
1668
44.0
Mrs. Loretta C. Fritz
1662
1660
44.0
Mrs. Loretta C. Fritz
1652
1650
44.0

BROAD STREET

SCALE 1" = 40'

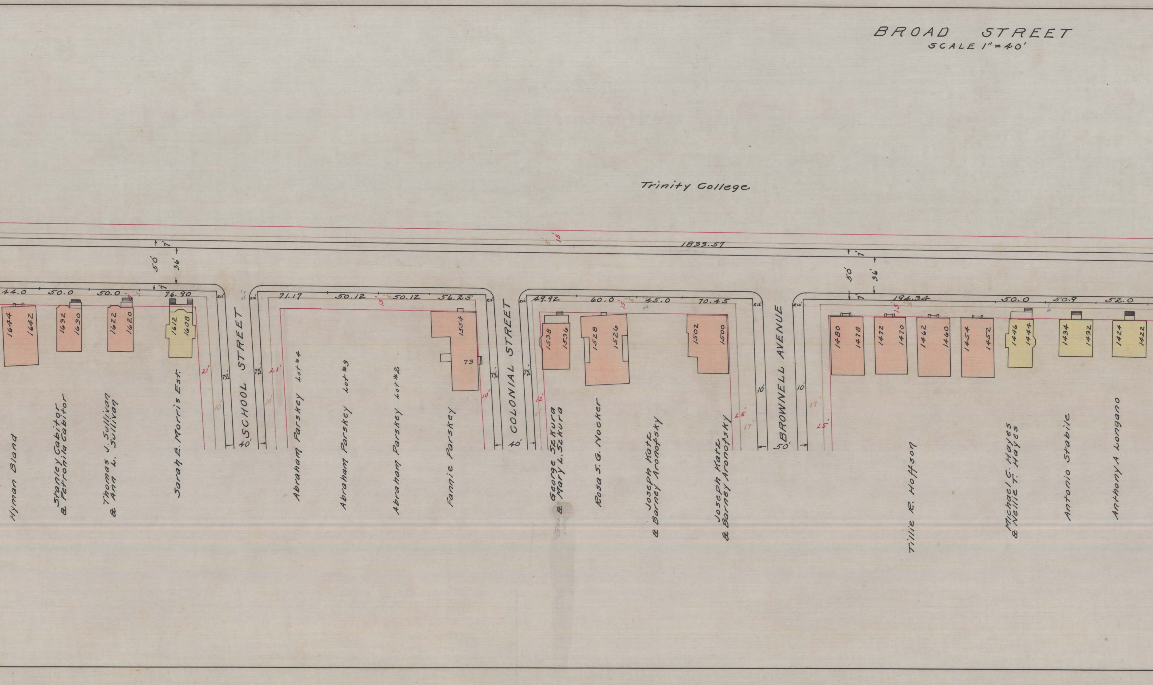
Trinity College
15'
1833.57
50'
7'
36'
7'
50'
7'
36'
7'
44.0
50.0
50.0
76.90
71.17
50.12
50.12
56.25
49.92
60.0
45.0
70.45
194.34
50.0
50.9
52.0
1644
1642
1632
1630
1622
1620
1612
1608
1554
73
1538
1536
1528
1526
1502
1500
1480
1478
1472
1470
1462
1460
1454
1452
1446
1444
1434
1432
1424
1422
21'
10'
7½
SCHOOL STREET
40'
7½
21'
10'
10'
7½
COLONIAL STREET
40'
7½
12'
25'
17'
10'
BROWNELL AVENUE
50'
10'
17'
25'
15'
R12'
Hyman Bland
Stanley Cabitor & Petronila Cabitor
Thomas J. Sullivan & Ann L. Sullivan
Sarah E. Morris Est.
Abraham Parskey Lot #4
Abraham Parskey Lot #3
Abraham Parskey Lot #2
Fannie Parskey
George Szkura & Mary L. Szkura
Rosa S. G. Nocker
Joseph Katz & Barney Aronofsky
Joseph Katz & Barney Aronofsky
Tillie R. Hoffson
Michael C. Hayes & Nellie T. Hayes
Antonio Stabile
Anthony A Longano

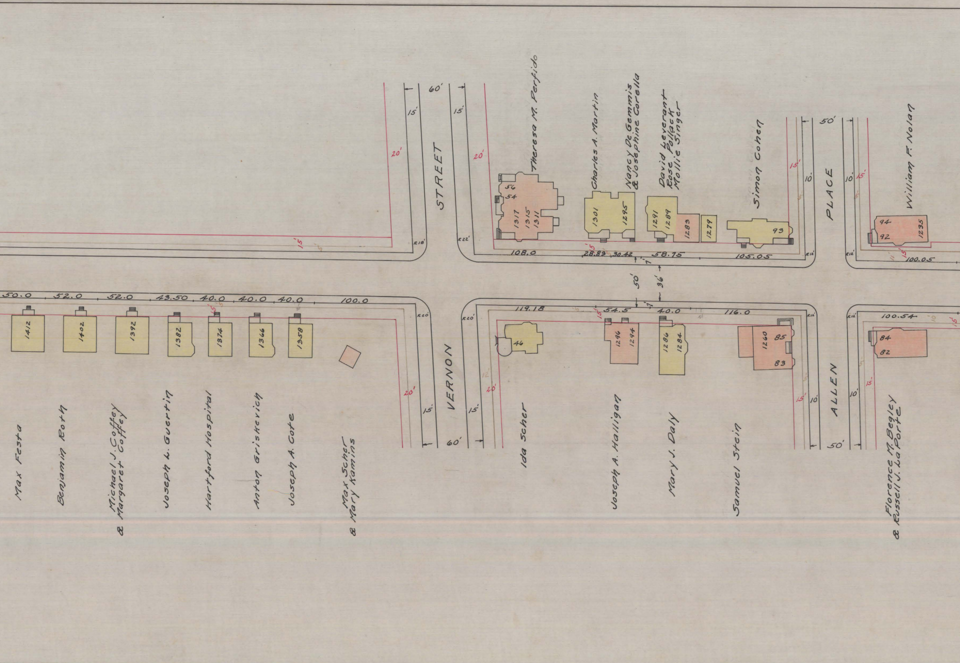
VERNON STREET
ALLEN PLACE
60'
15'
20'
R18'
R22'
R20'
R12'
50'
10'
36'
7'
Theresa M. Perfido
56
54
1317
1315
1311
108.0
Charles A. Martin
1301
1295
28.83
Nancy De Gemmis
& Josephine Corella
30.42
David Leverant
Rose Pollack
Mollie Singer
1291
1289
1283
1279
58.75
Simon Cohen
93
105.05
William F. Nolan
94
92
1235
100.05
50.0
52.0
52.0
43.50
40.0
40.0
40.0
100.0
1412
1402
1392
1382
1374
1366
1358
Max Festa
Benjamin Roth
Michael J. Coffey
& Margaret Coffey
Joseph L. Guertin
Hartford Hospital
Anton Griskevich
Joseph A. Cote
Max Scher
& Mary Kamins
119.18
46
Ida Scher
54.5
1296
1294
Joseph A. Halligan
40.0
1286
1284
Mary J. Daly
116.0
1260
85
83
Samuel Stein
100.54
84
82
Florence M. Begley
& Russell J. La Porte
12'
5'

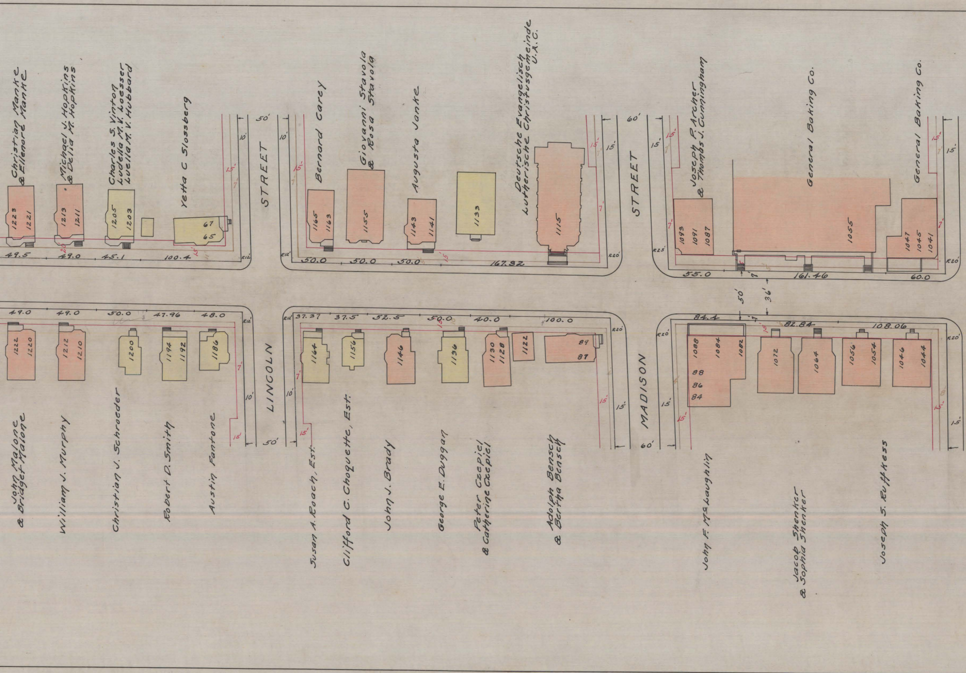

Christian Manke & Ellenore Manke
Michael J. Hopkins & Delia M. Hopkins
Charles S. Vinton Ludella M. V. Loesser Luella M. V. Hubbard
Yetta C Slossberg
Bernard Carey
Giovanni Stavola & Rosa Stavola
Augusta Janke
Deutsche Evangelisch Lutherische Christusgemeinde U.A.C.
Joseph P. Archer & Thomas J. Cunningham
General Baking Co.
General Baking Co.
1223
1221
1213
1211
1205
1203
67
65
1165
1163
1155
1143
1141
1133
1115
1093
1091
1087
1055
1047
1045
1041
49.5
49.0
45.1
100.4
50.0
50.0
50.0
167.92
55.0
161.46
60.0
STREET
STREET
LINCOLN
MADISON
50'
60'
50'
60'
50'
36'
49.0
49.0
50.0
47.96
48.0
37.37
37.5
52.5
50.0
40.0
100.0
84.4
82.84
108.06
1222
1220
1212
1210
1200
1194
1192
1186
1164
1156
1146
1136
1130
1128
1122
89
87
1088
1084
1082
88
86
84
1072
1064
1056
1054
1046
1044
John Malone & Bridget Malone
William J. Murphy
Christian J. Schroeder
Robert D. Smith
Austin Fantone
Susan A. Roach, Est.
Clifford C. Choquette, Est.
John J. Brady
George E. Duggan
Peter Czepiel & Catherine Czepiel
Adolph Bensch & Bertha Bensch
John F. McLaughlin
Jacob Shenker & Sophia Shenker
Joseph S. Ruffkess

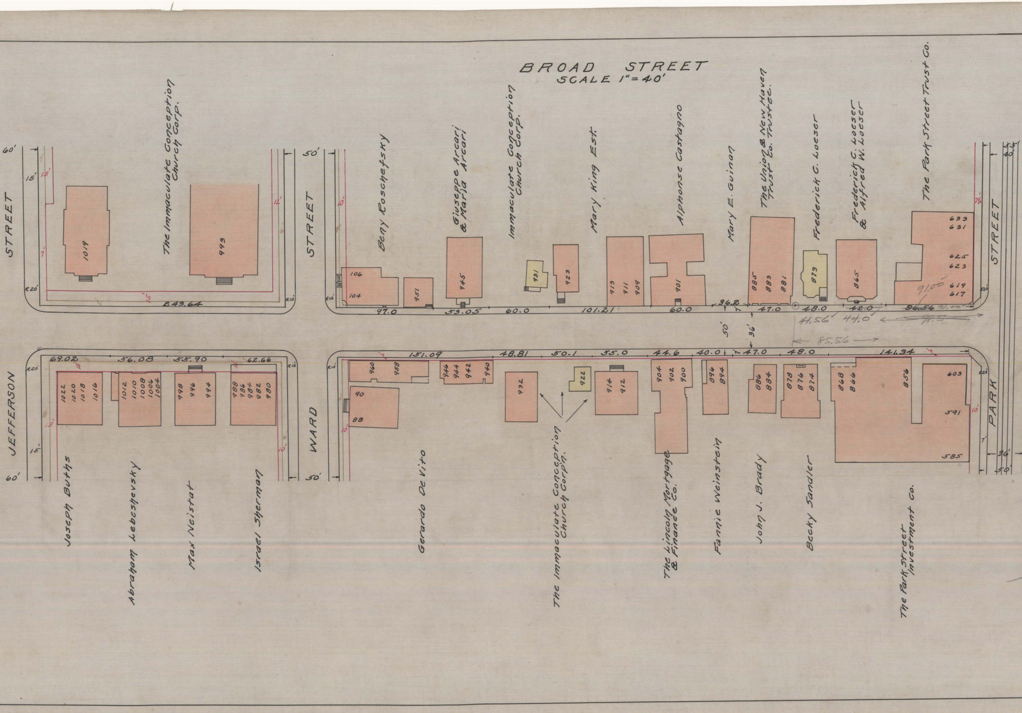
BROAD STREET
SCALE 1"=40'
JEFFERSON STREET
WARD STREET
PARK STREET
The Immaculate Conception Church Corp.
1019
993
60'
15'
15'
7'
12'
R20'
R15'
243.64
50'
10'
Beny Roschefsky
106
104
951
Giuseppe Arcari & Maria Arcari
945
Immaculate Conception Church Corp.
931
923
Mary King Est.
913
911
909
Alphonse Castagno
901
Mary E. Guinan
The Union & New Haven Trust Co. Trustee.
885
883
881
Frederick C. Loeser
873
Frederick C. Loeser & Alfred W. Loeser
865
The Park Street Trust Co.
633
631
625
623
619
617
7½'
R20'
97.0
53.05
60.0
101.21
60.0
36.2
7'
47.0
48.0
~~42.0~~
~~86.56~~
91.00
91.00
41.56
44.0
~~98.5~~
85.56
50'
36'
5
40
69.02
56.08
55.90
62.66
1022
1020
1018
1016
1012
1010
1008
1006
1004
998
996
994
988
986
984
982
980
15'
15'
15'
10'
60'
R20'
R15'
Joseph Buths
Abraham Lebeshevsky
Max Neistat
Israel Sherman
151.09
48.81
50.1
55.0
44.6
40.0
7'
47.0
48.0
141.34
R15'
960
958
946
944
942
940
90
88
10'
Gerardo De Vito
932
922
The Immaculate Conception Church Corp'n.
914
912
904
902
900
The Lincoln Mortgage & Finance Co.
896
894
Fannie Weinstein
886
884
John J. Brady
878
876
874
Becky Sandler
868
866
856
603
591
585
The Park Street Investment Co.
R25'
10'
7'
36'
50'

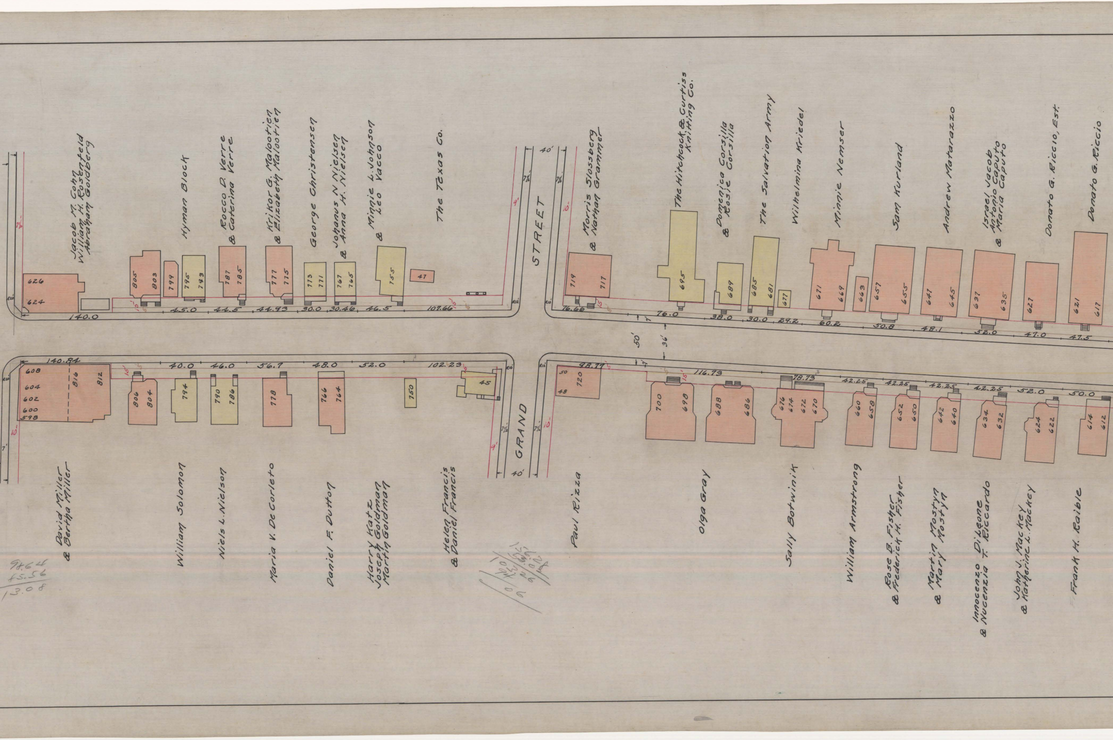
GRAND STREET
40'
7½
10'
9'
15'
R10
R12
50'
36'
7'
Jacob M. Cohn
William H. Rosenfeld
Abraham Goldberg
Hyman Block
Rocco D. Verre & Caterina Verre
Krikor G. Malootien & Elizabeth Malootien
George Christensen
Johanus N Nielsen & Anna H. Nielsen
Minnie L. Johnson & Leo Yacco
The Texas Co.
Morris Slossberg & Nathan Grammer
The Hitchcock & Curtiss Knitting Co.
Domenica Corsilla & Rosie Corsilla
The Salvation Army
Wilhelmina Kriedel
Minnie Nemser
Sam Kurland
Andrew Matarazzo
Israel Jacob
Antonio Caputo & Maria Caputo
Donato G. Riccio, Est.
Donato G. Riccio
626
624
805
803
799
795
793
787
785
777
775
773
771
767
765
755
47
719
717
695
689
685
681
677
671
669
663
657
655
647
645
637
635
627
621
617
140.0
45.0
44.5
44.93
30.0
30.46
46.5
107.66
76.66
76.0
38.0
30.0
29.2
60.2
50.8
48.1
52.0
47.0
47.5
140.84
40.0
46.0
56.7
48.0
52.0
102.23
98.77
116.73
78.73
42.25
42.25
42.25
42.25
52.0
50.0
608
604
602
600
598
816
812
806
804
794
790
786
778
766
764
750
45
50
48
720
700
698
688
686
676
674
672
670
660
658
652
650
642
640
634
632
624
622
614
612
David Miller & Bertha Miller
William Solomon
Niels L. Nielson
Maria V. De Corleto
Daniel F. Dutton
Harry Katz
Joseph Goldman
Martin Goldman
Helen Francis & Daniel Francis
Paul Rizza
Olga Gray
Sally Botwinik
William Armstrong
Rose B. Fisher & Frederick H. Fisher
Martin Mostyn & Mary Mostyn
Innocenzo DiLeone & Nucenzia T. Riccardo
John J. Mackey & Katherine L. Mackey
Frank H. Raible
94.64
45.56
13.08

BROAD STREET
SCALE 1" = 40'

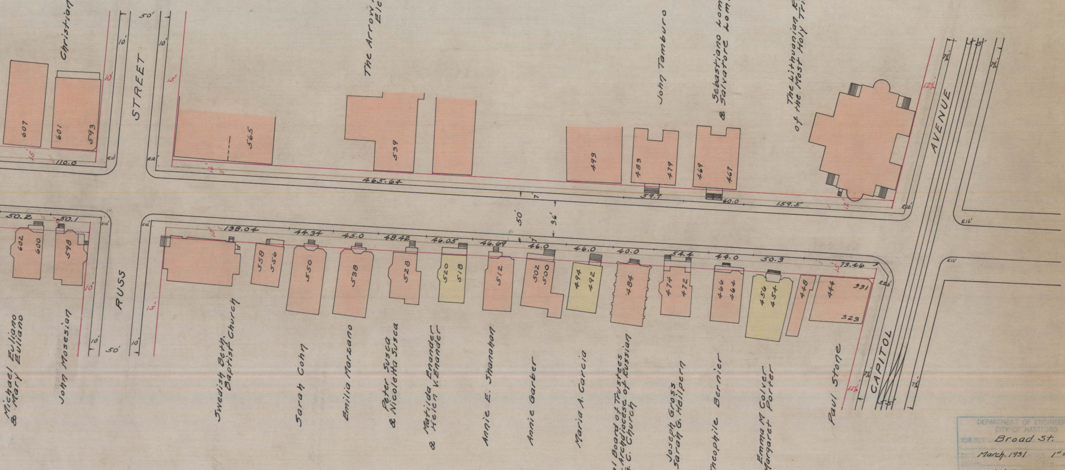
Christian H. Olsen
607
601
593
110.0
The Arrow Hart & Hegeman Electric Co.
565
539
John Tamburo
& Sebastiano Lombardo Salvatore Lombardo
The Lithuanian Roman Catholic Church of the Most Holy Trinity
493
483
479
469
467
465.64
59.7
60.0
159.5
STREET
RUSS
AVENUE
CAPITOL
50'
10'
15'
12'
36'
12½'
7½'
50.2
50.1
602
600
598
138.04
44.34
45.0
48.42
46.05
46.69
46.0
46.0
40.0
54.4
44.0
50.3
73.46
558
556
550
538
528
520
518
512
502
500
494
492
484
474
472
466
464
456
454
448
444
331
323
Michael Eulianọ & Mary Euliano
John Mosesian
Swedish Beth. Baptist Church
Sarah Cohn
Emilia Marzano
Peter Susca & Nicoletta Susca
Matilda Enander & Helen V. Enander
Annie E. Shanahan
Annie Garber
Maria A. Carcia
General Board of Trustees of N.A. Archdiocese of Russian O.G.C. Church
Joseph Gross & Sarah G. Heilpern
Theophile Bernier
Emma M Colver & Margaret Porter
Paul Stone

DEPARTMENT OF ENGINEERING
CITY OF HARTFORD
SUBJECT Broad St.
DATE March. 1931 SCALE 1" = 40'
DRAWN
TRACED W.H.B. CK. H.I.S.
REMARKS Paving Assessment Map. (Traced from $\frac{425}{1}$)

Daybook No. 06918