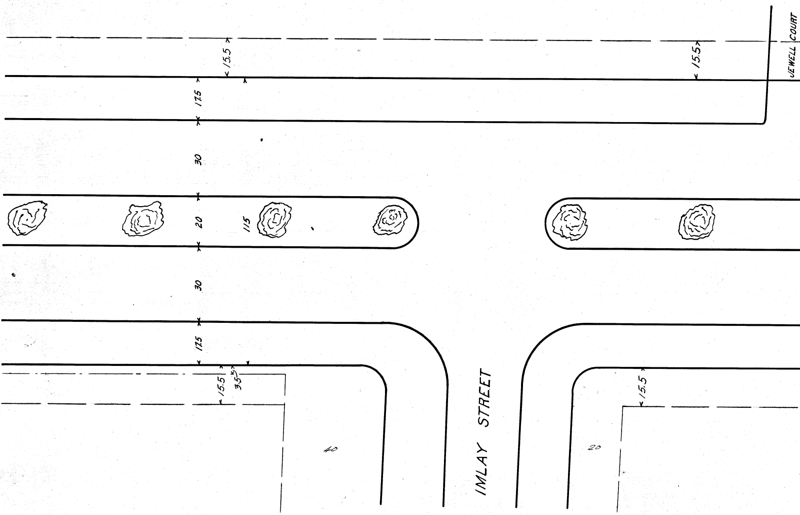
15.5
15.5
JEWELL COURT
17.5
30
20
11.5
30
17.5
15.5
3.5
15.5
40
IMLAY STREET
20

FARMINGTON AVENUE

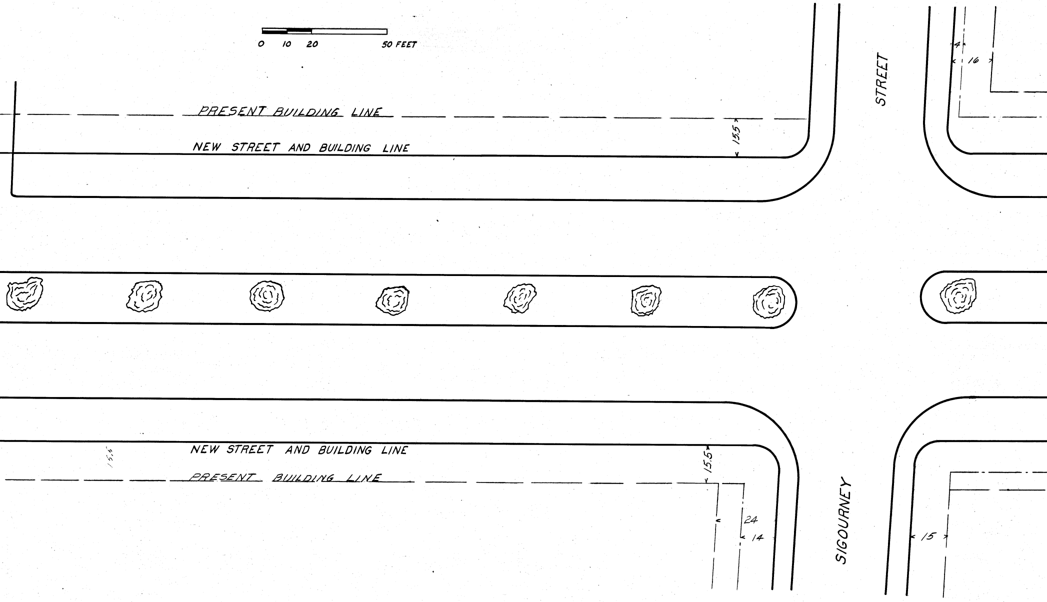
0 10 20 50 FEET
PRESENT BUILDING LINE
NEW STREET AND BUILDING LINE
15.5
STREET
4
16
NEW STREET AND BUILDING LINE
PRESENT BUILDING LINE
15.5
15.5
24
14
SIGOURNEY
15

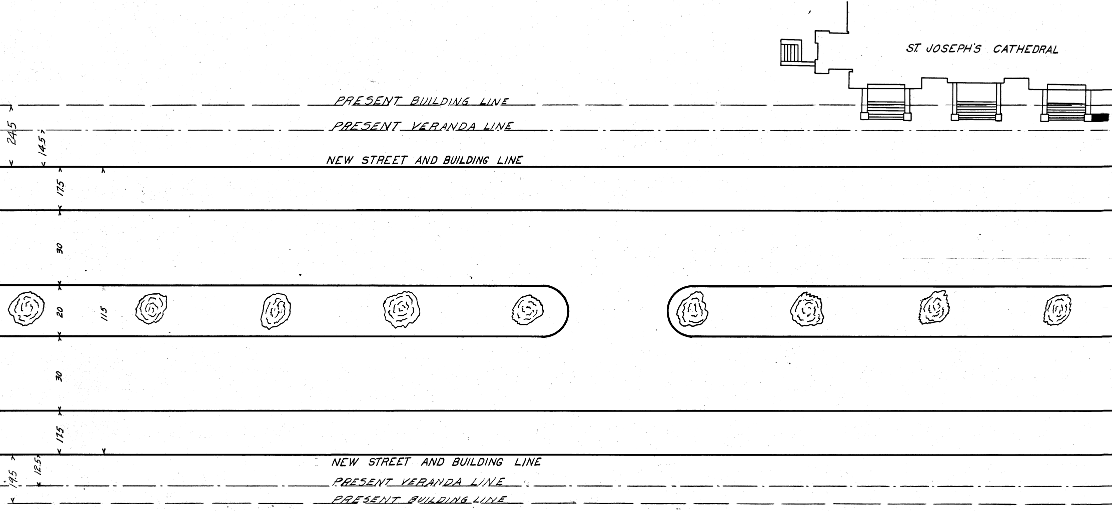
ST. JOSEPH'S CATHEDRAL
PRESENT BUILDING LINE
PRESENT VERANDA LINE
NEW STREET AND BUILDING LINE
24.5
14.5
17.5
30
20
115
30
17.5
NEW STREET AND BUILDING LINE
PRESENT VERANDA LINE
PRESENT BUILDING LINE
19.5
12.5

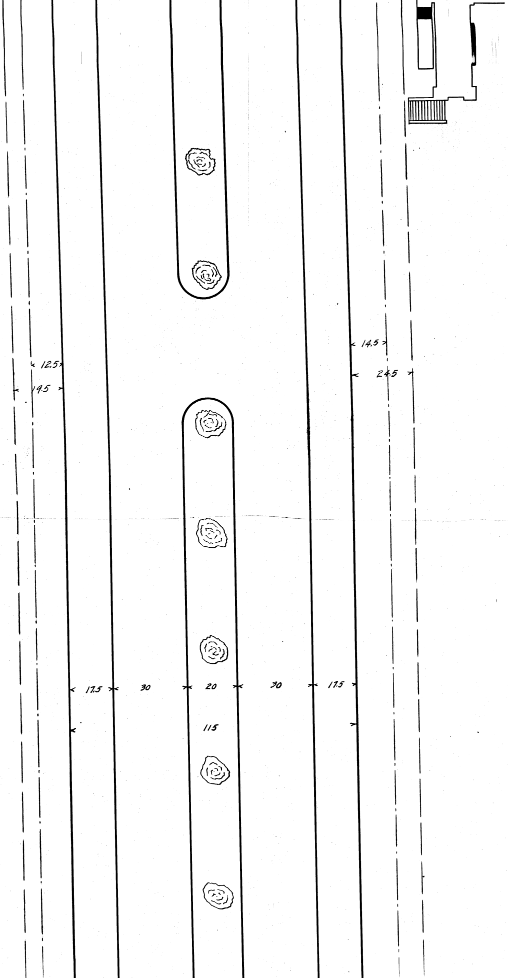
14.5
24.5
12.5
19.5
17.5
30
20
30
17.5
115

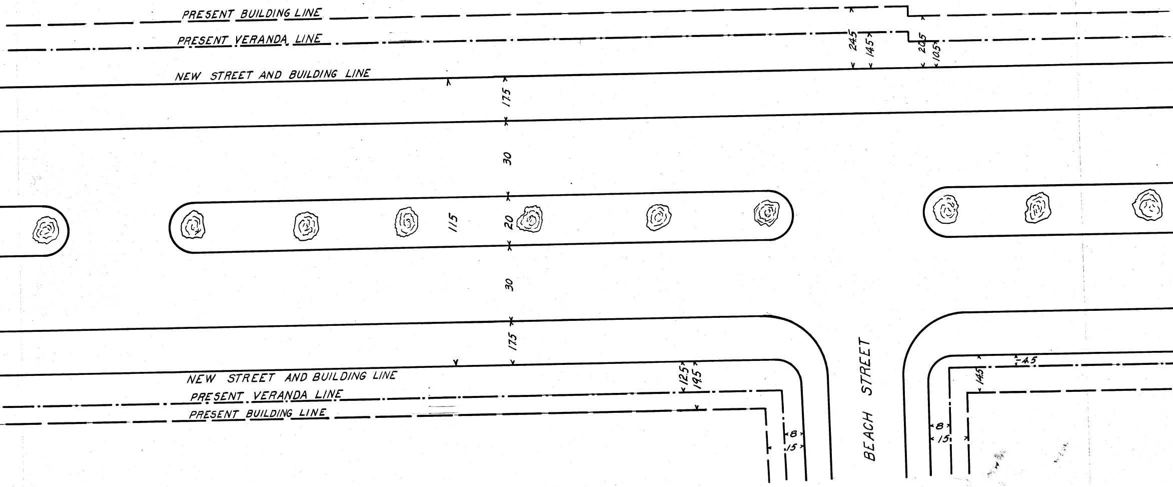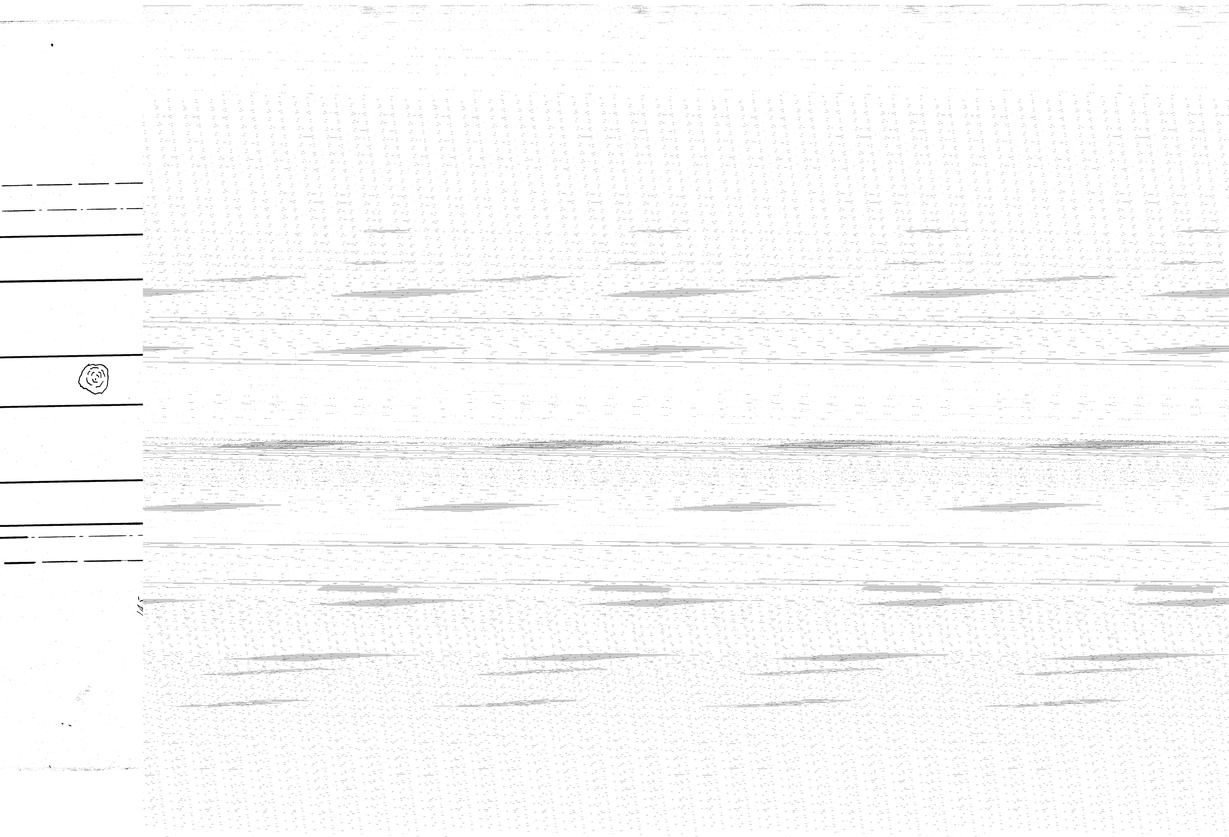
PRESENT BUILDING LINE
PRESENT VERANDA LINE
NEW STREET AND BUILDING LINE
24.5
14.5
20.5
10.5
17.5
30
115
20
30
17.5
NEW STREET AND BUILDING LINE
PRESENT VERANDA LINE
PRESENT BUILDING LINE
12.5
19.5
8
15
BEACH STREET
4.5
14.5
8
15