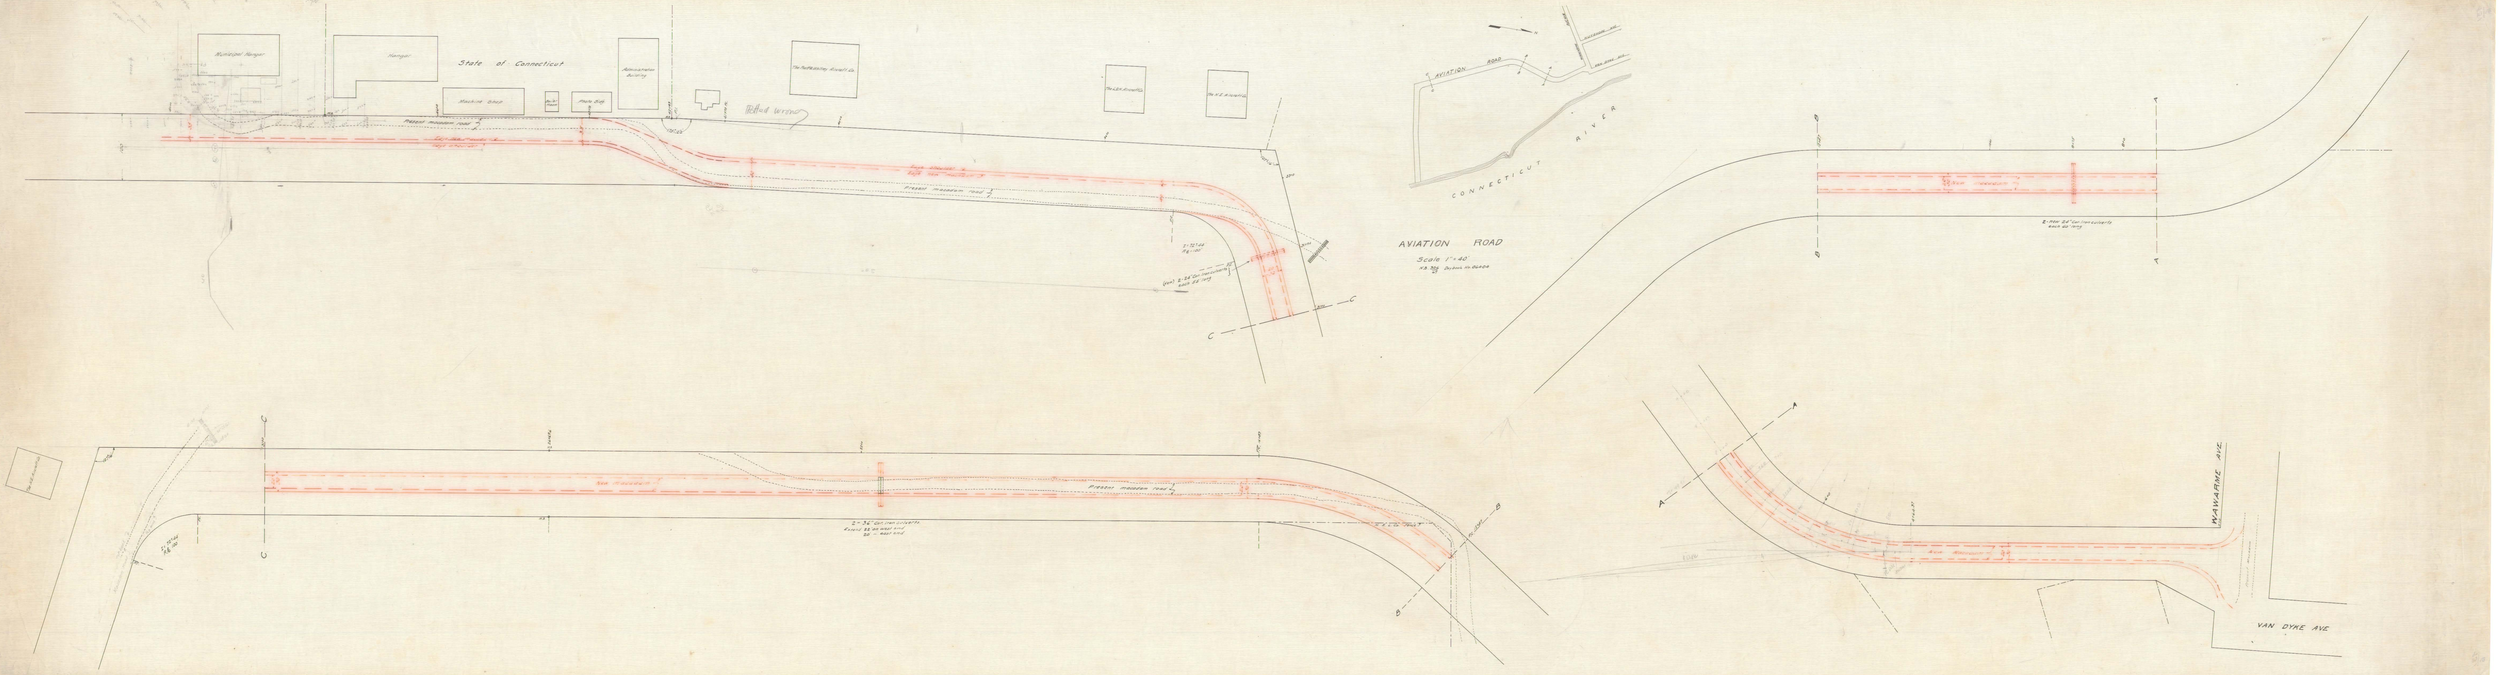
State of Connecticut
Hangar
Machine Shop
Administration Building
Hartford Airport
Parallel taxiway road 2
AVIATION ROAD
CONNECTICUT RIVER
AVIATION ROAD
Scale 1" = 40'
McNAMARA AVE
VAN DYKE AVE